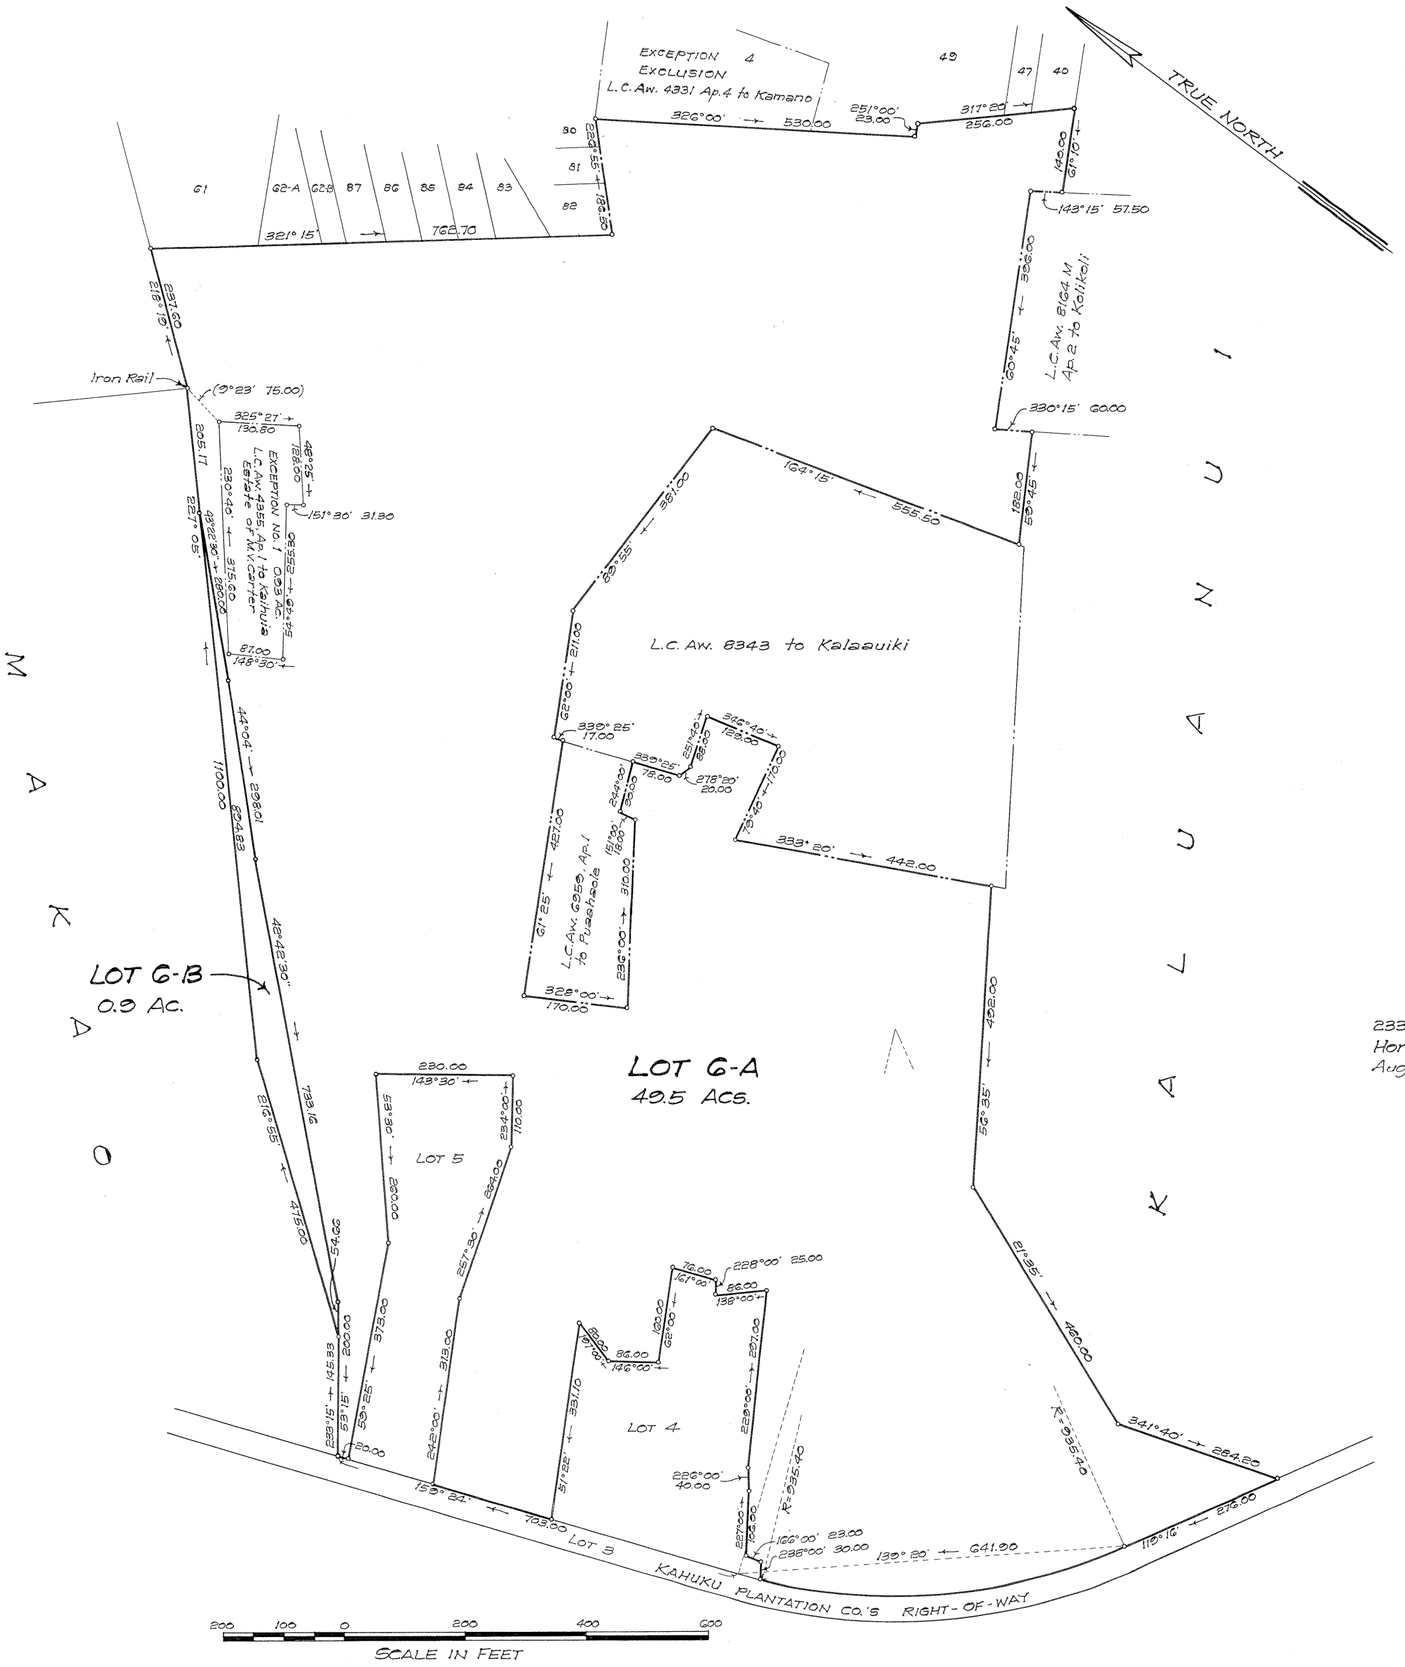

LAND COURT

STATE OF HAWAII

LAND COURT APPLICATION 124

SUBDIVISION OF LOT 6
AS SHOWN ON MAP 1
INTO LOTS 6-A AND 6-B

AT KAPAKA, KOOLAULOA, OAHU, HAWAII

R.M. TOWILL CORPORATION

233 Merchant Street
Honolulu, Hawaii
August 17, 1964

WESLEY M. THOMAS
REGISTERED PROFESSIONAL LAND SURVEYOR
No. 1166
HAWAII, U.S.A.

By: Wesley M. Thomas
Registered Professional Surveyor
Certificate Number 1166

OWNER: ZIONS SECURITIES CORPORATION

OWNER'S CERTIFICATE OF TITLE: 5371

AUTHORIZED AND APPROVED BY ORDER OF THE JUDGE
OF THE LAND COURT DATED MAY 25, 1965
BY ORDER OF THE COURT.

REGISTRAR OF THE LAND COURT

Filed May 21, 1965
Rudolph K. Capindo
Assistant Registrar

8975-1-S
Tax Map Key: 5-3-12: por. 1

15" x 21" = 2.2 Sq. Ft.