MAP 24

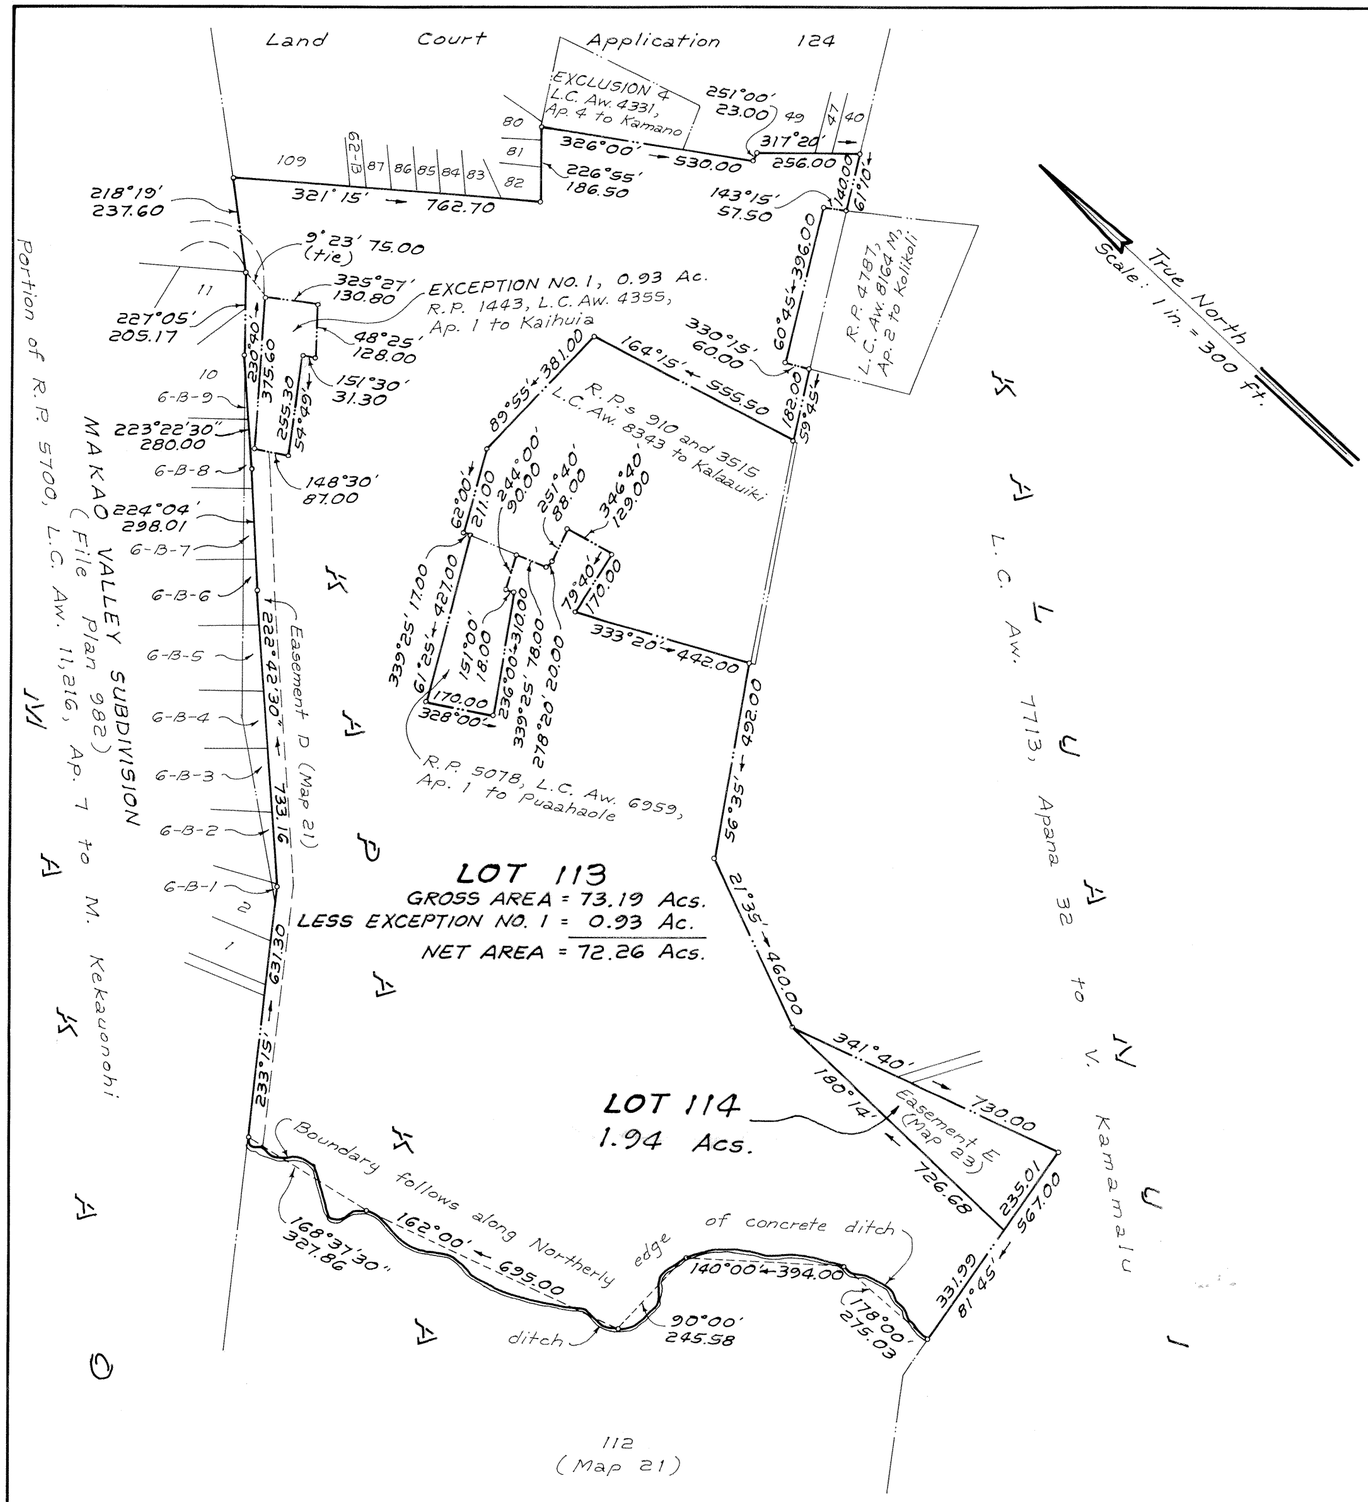

LAND COURT

STATE OF HAWAII

LAND COURT APPLICATION 124

SUBDIVISION OF LOT 111
AS SHOWN ON MAP 21
INTO LOTS 113 AND 114
AT KAPAKA, KOOLAULOA, OAHU, HAWAII

STATE OF HAWAII
DEPARTMENT OF ACCOUNTING
AND GENERAL SERVICES
SURVEY DIVISION

KALANIMOKU BUILDING
1151 Punchbowl St. Room 210
Honolulu, Hawaii 96813
September 26, 1991

RAYMOND S. NAKAMURA
REGISTERED PROFESSIONAL LAND SURVEYOR
No. 4594
HAWAII, U.S.A.

Raymond S. Nakamura
RAYMOND S. NAKAMURA
Registered Professional Surveyor
Certificate No. 4594
Land Court Surveyor No. 204

Owner : Corporation of the Presiding Bishop of the Church of Jesus Christ of Latter-Day Saints

Transfer Certificate of Title : 383,319

AUTHORIZED AND APPROVED BY ORDER OF THE JUDGE OF THE LAND COURT DATED APRIL 21, 1993
BY ORDER OF THE COURT.

Kathleen Hanawahine
ACTING REGISTRAR OF THE LAND COURT

filed March 15, 1993
Barbara E. Wright, Registrar

Tax Map Key : 5-3-12 : por. 1

15" × 21" = 2.2 Sq. Ft.