Thompson + Clemons
of counsel for petitioner.

Court of Land Registration.

Map and Description with Petition No. 125

Owner

Filed June 28, 1907.

Beginning at the street monument at the intersection of Alapai and Young St which bears true azimuth 81°54' 20.6 Ft. from the East corner of said streets and 102°18' 71.1 ft from the west corner of the brick car barn of the H.R.T.&L. Co. and running 172°07' 50.52 ft to an iron pipe marking the initial point of the survey on the old street line on the North West side of Alapai St, and from this initial point running as follows by true azimuth.

1. 46°00'	42.00	Feet along old Line of Alapai St	
2. 110°59'	109.00	" "	Hotel St
3. 143°15'	146.50	"	L.C.A. 136-137- Maalahia.
4. 232° ~~45~~ 52'	~~209.05~~ 290.90 (a.c.a.)	" " " 804	Kaluahinenui- to Beretania St
5. 296°10'	222.50	" "	Beretania St to Alapai St
6. 46°00'	208.70	" "	" "
7. 136°00'	129.00	" "	Emil Klemme
8. 46°00'	74.70	" "	" "
9. 318°17'	58.60	" "	" "
10. 323°15'	71.00	" "	" "

To the initial point and containing an area of 1.47 Acres a little more or less.

The above described land is situated on Beretania Hotel and Alapai St Honolulu- and being portions of Grant 1304 to T. Metcalf and L.C.A. 138. RP 1640 to Kekuinau.

Honolulu June. 20th 1907.

W. A. Wall. Surveyor.

I have examined the map and description hereon and have found them to be correct.

Honolulu, July 3, 1907. Arthur C Alexander
Court Surveyor

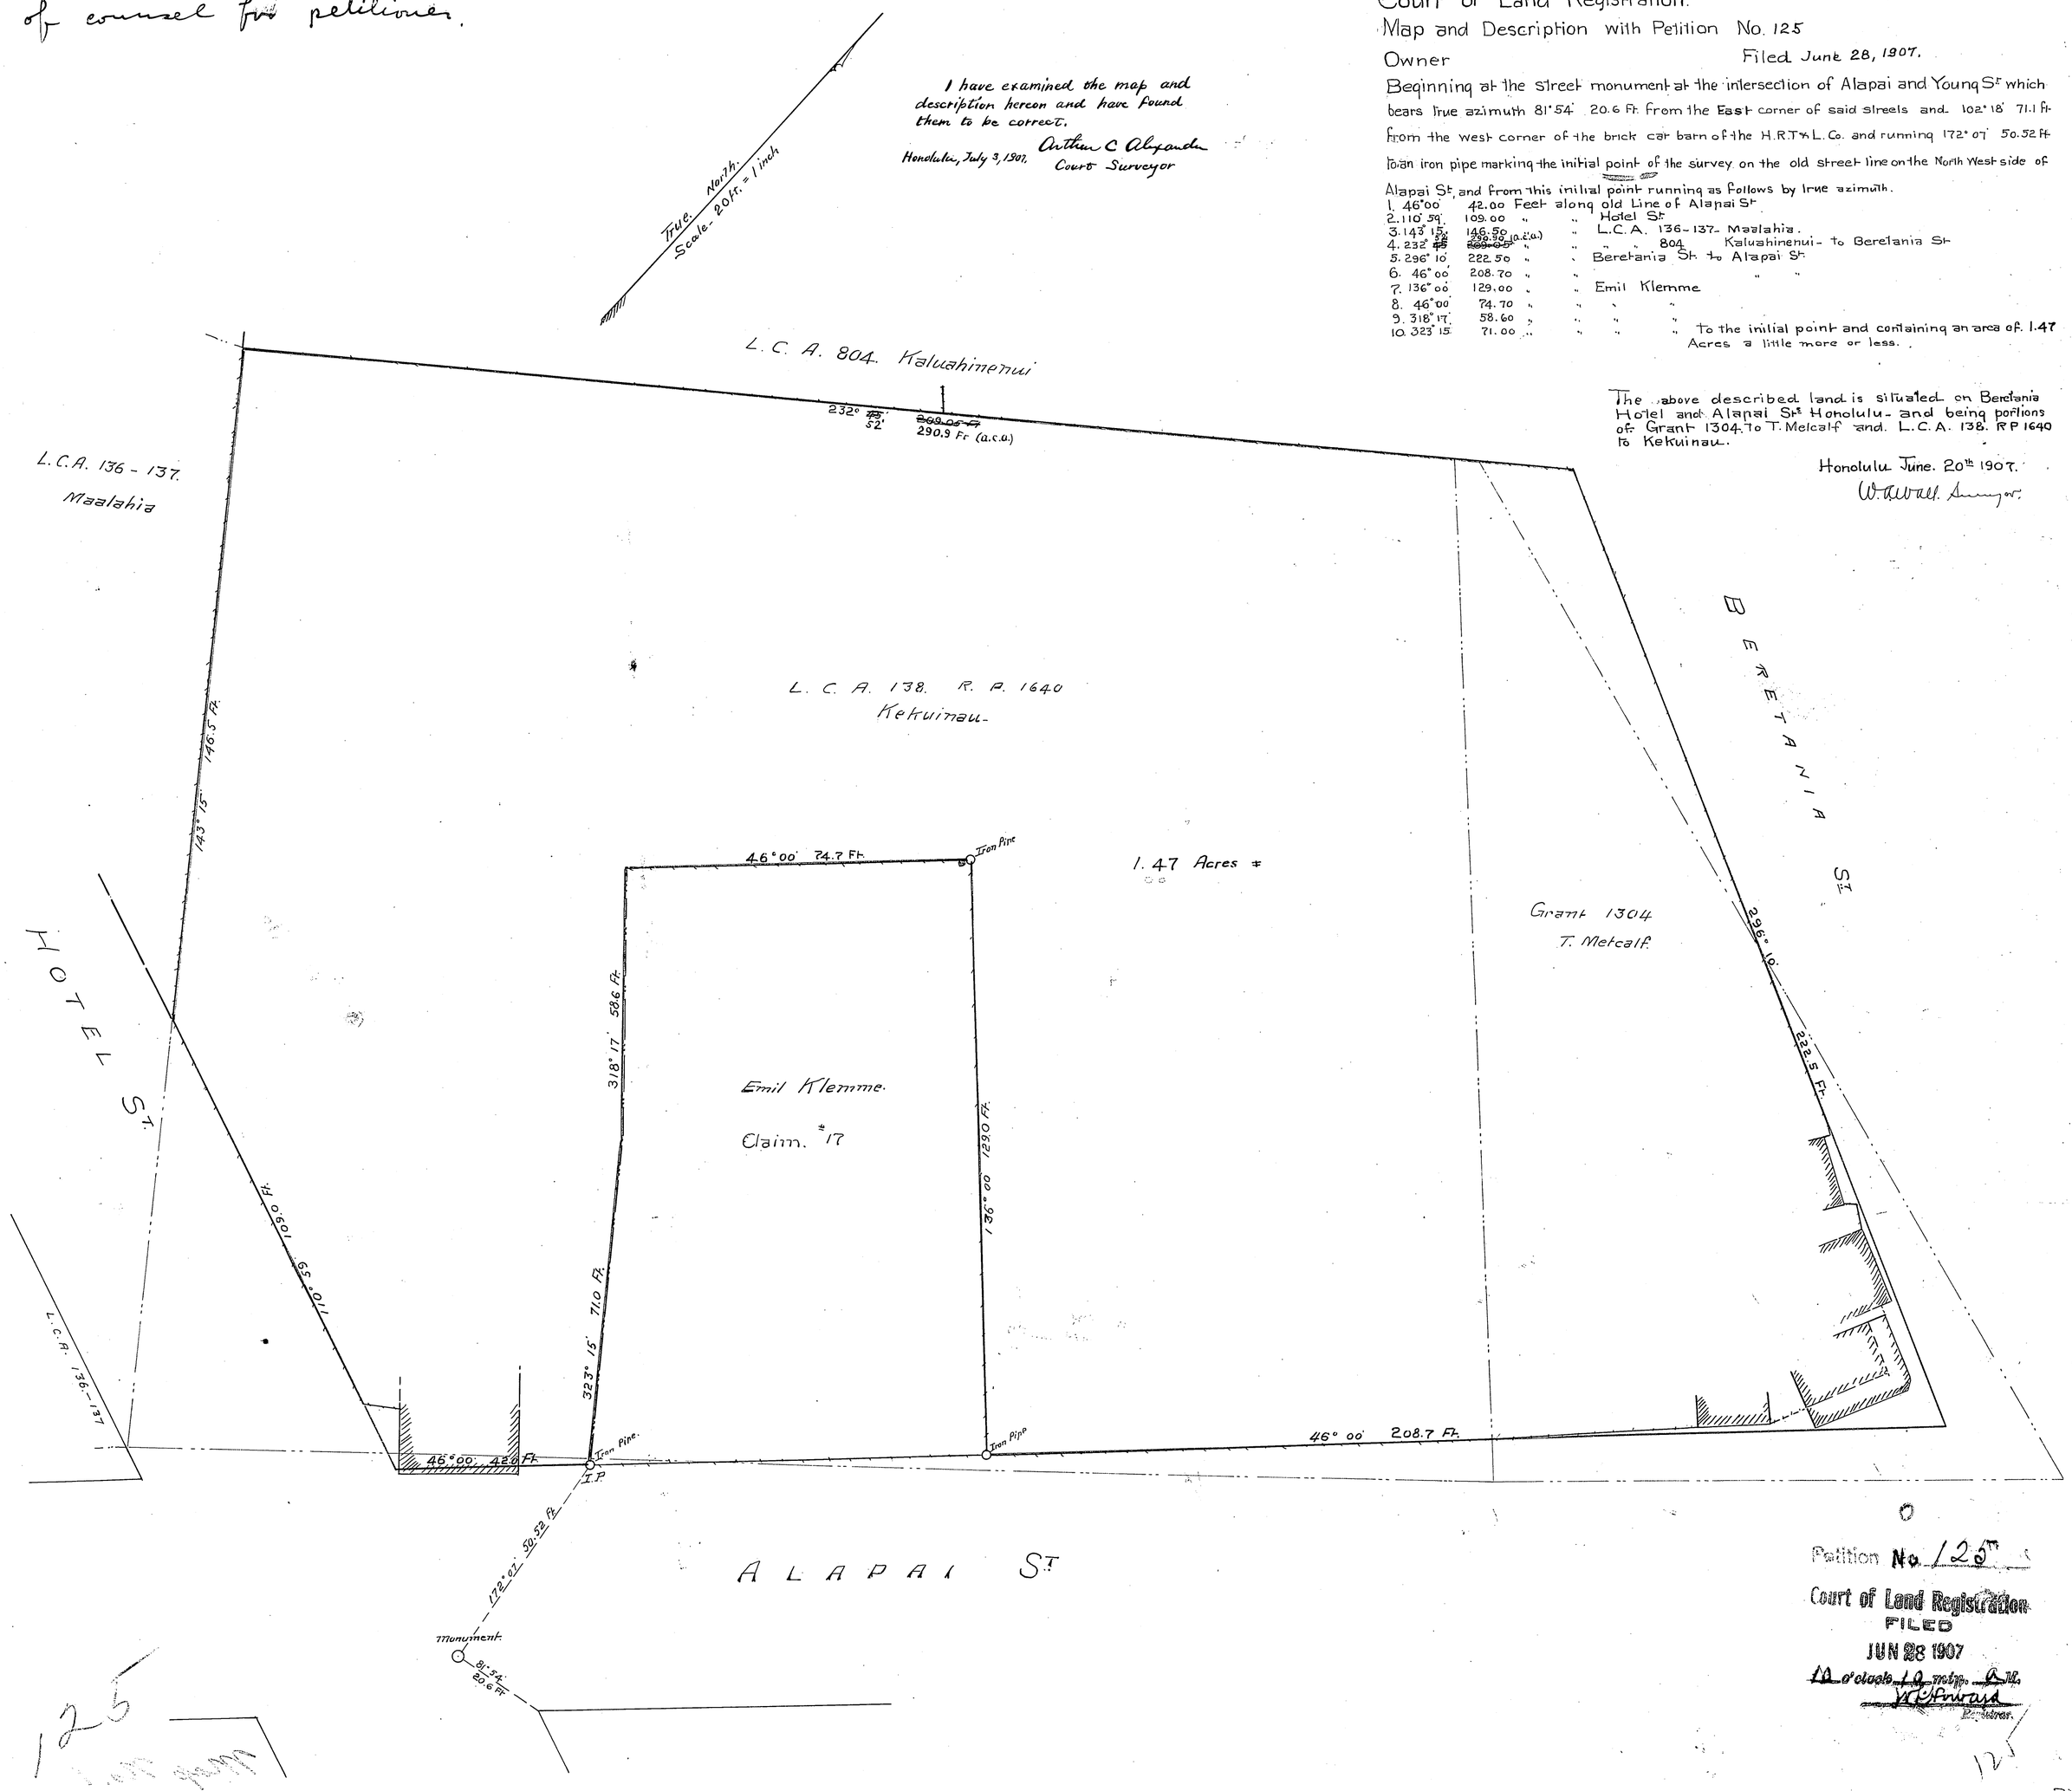

Petition No. 125

Court of Land Registration
FILED
JUN 28 1907
10 o'clock 10 min. A.M.
W. C. Howard
Registrar.

125