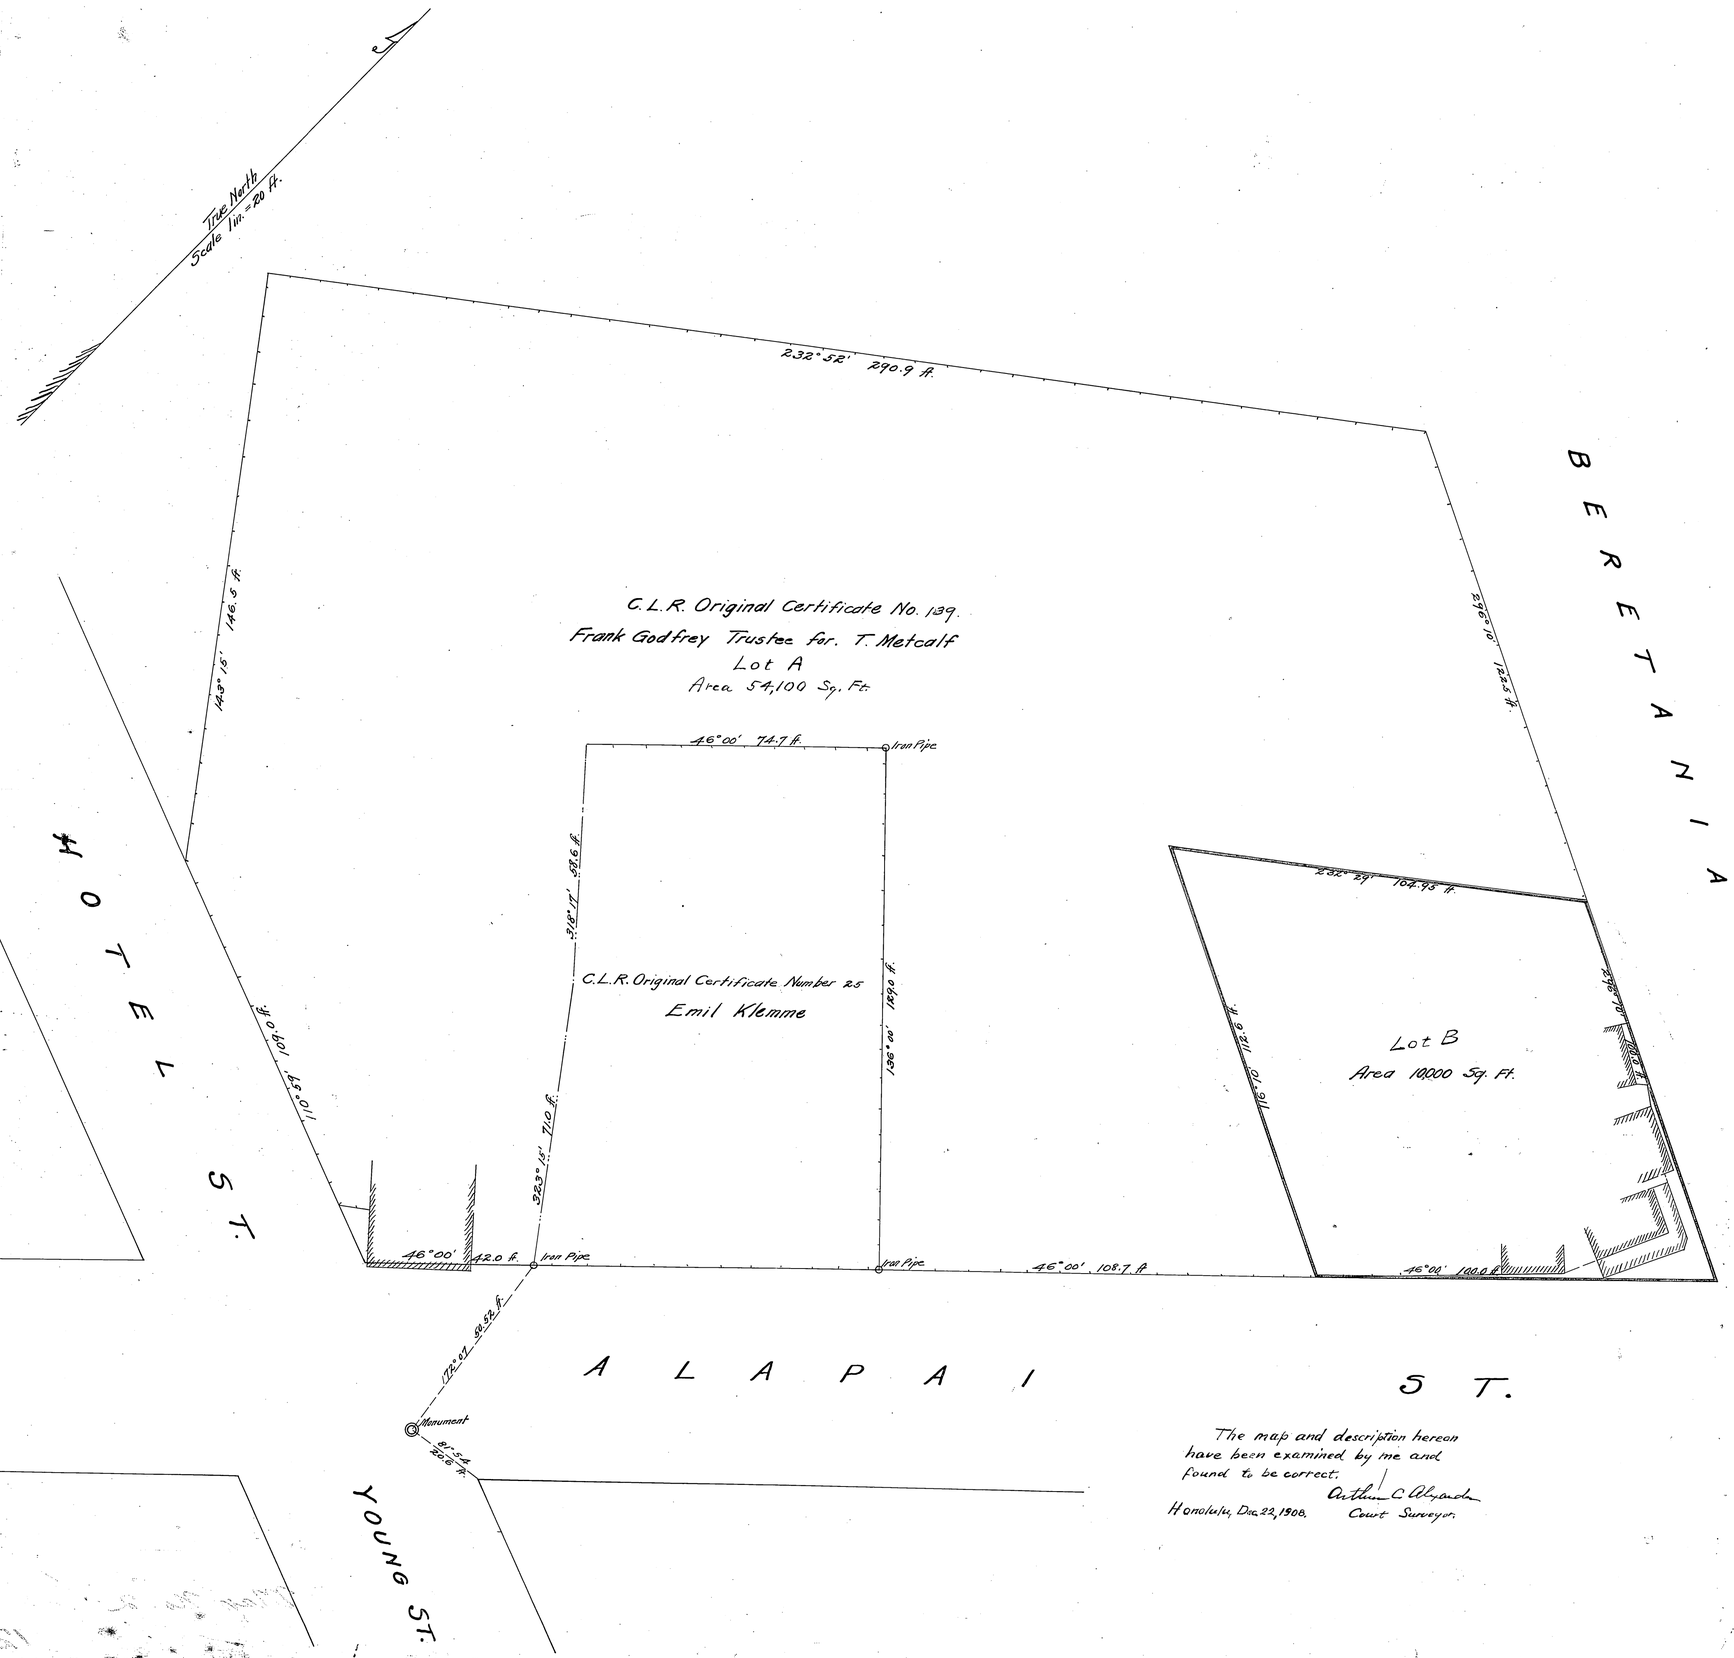

Territory of Hawaii
COURT OF LAND REGISTRATION

Map and description of portion of land described in Court of Land Registration Petition No. 125
Lot B.
Lot on West corner of Beretania Avenue and Alapai Street
Honolulu, Oahu.
Portion of Court of Land Registration Original Certificate No. 139.

Beginning at a point on the Northwest side of Alapai Street, said point being 185.29 feet North and 133.13 feet East from a Government Survey Monument which is on the intersection of a 10 foot offset in the street from the Northeast side of Young Street running Southeasterly and a 12 foot offset in the street from the Southeast side of Alapai Street running Northeasterly, and the true azimuth and distance to said point of beginning from an iron pipe at the East corner of Court of Land Registration Original Certificate No. 25 being 226° 00' 108.7 feet, and running by true azimuths:-

1. 116° 10' 112.60 feet along remaining portion of Court of Land Registration Original Certificate No. 139;
2. 232° 29' 104.95 feet along remaining portion of Court of Land Registration Original Certificate No. 139;
3. 296° 10' 100.00 feet along Beretania Avenue;
4. 46° 00' 100.00 feet along present line of Alapai Street to the point of beginning.

Area 10,000 Square Feet.

H.E. Newton
Surveyor.

Honolulu, T. H.,
September 5th, 1908.

Filed Petition No 125
Sept 12 1908
at 11 o'clock & 15 min P.M.
W L Howard
Registrar
Court of Land Registration

The map and description hereon have been examined by me and found to be correct.
Arthur C Alexander
Honolulu, Dec. 22, 1908. Court Surveyor.

Petition No 125
Court of Land Registration
FILED
DEC 4 1908
4 o'clock 15 min. P. M.
W. L. Howard
Filed for
Sub-division

32x21½"