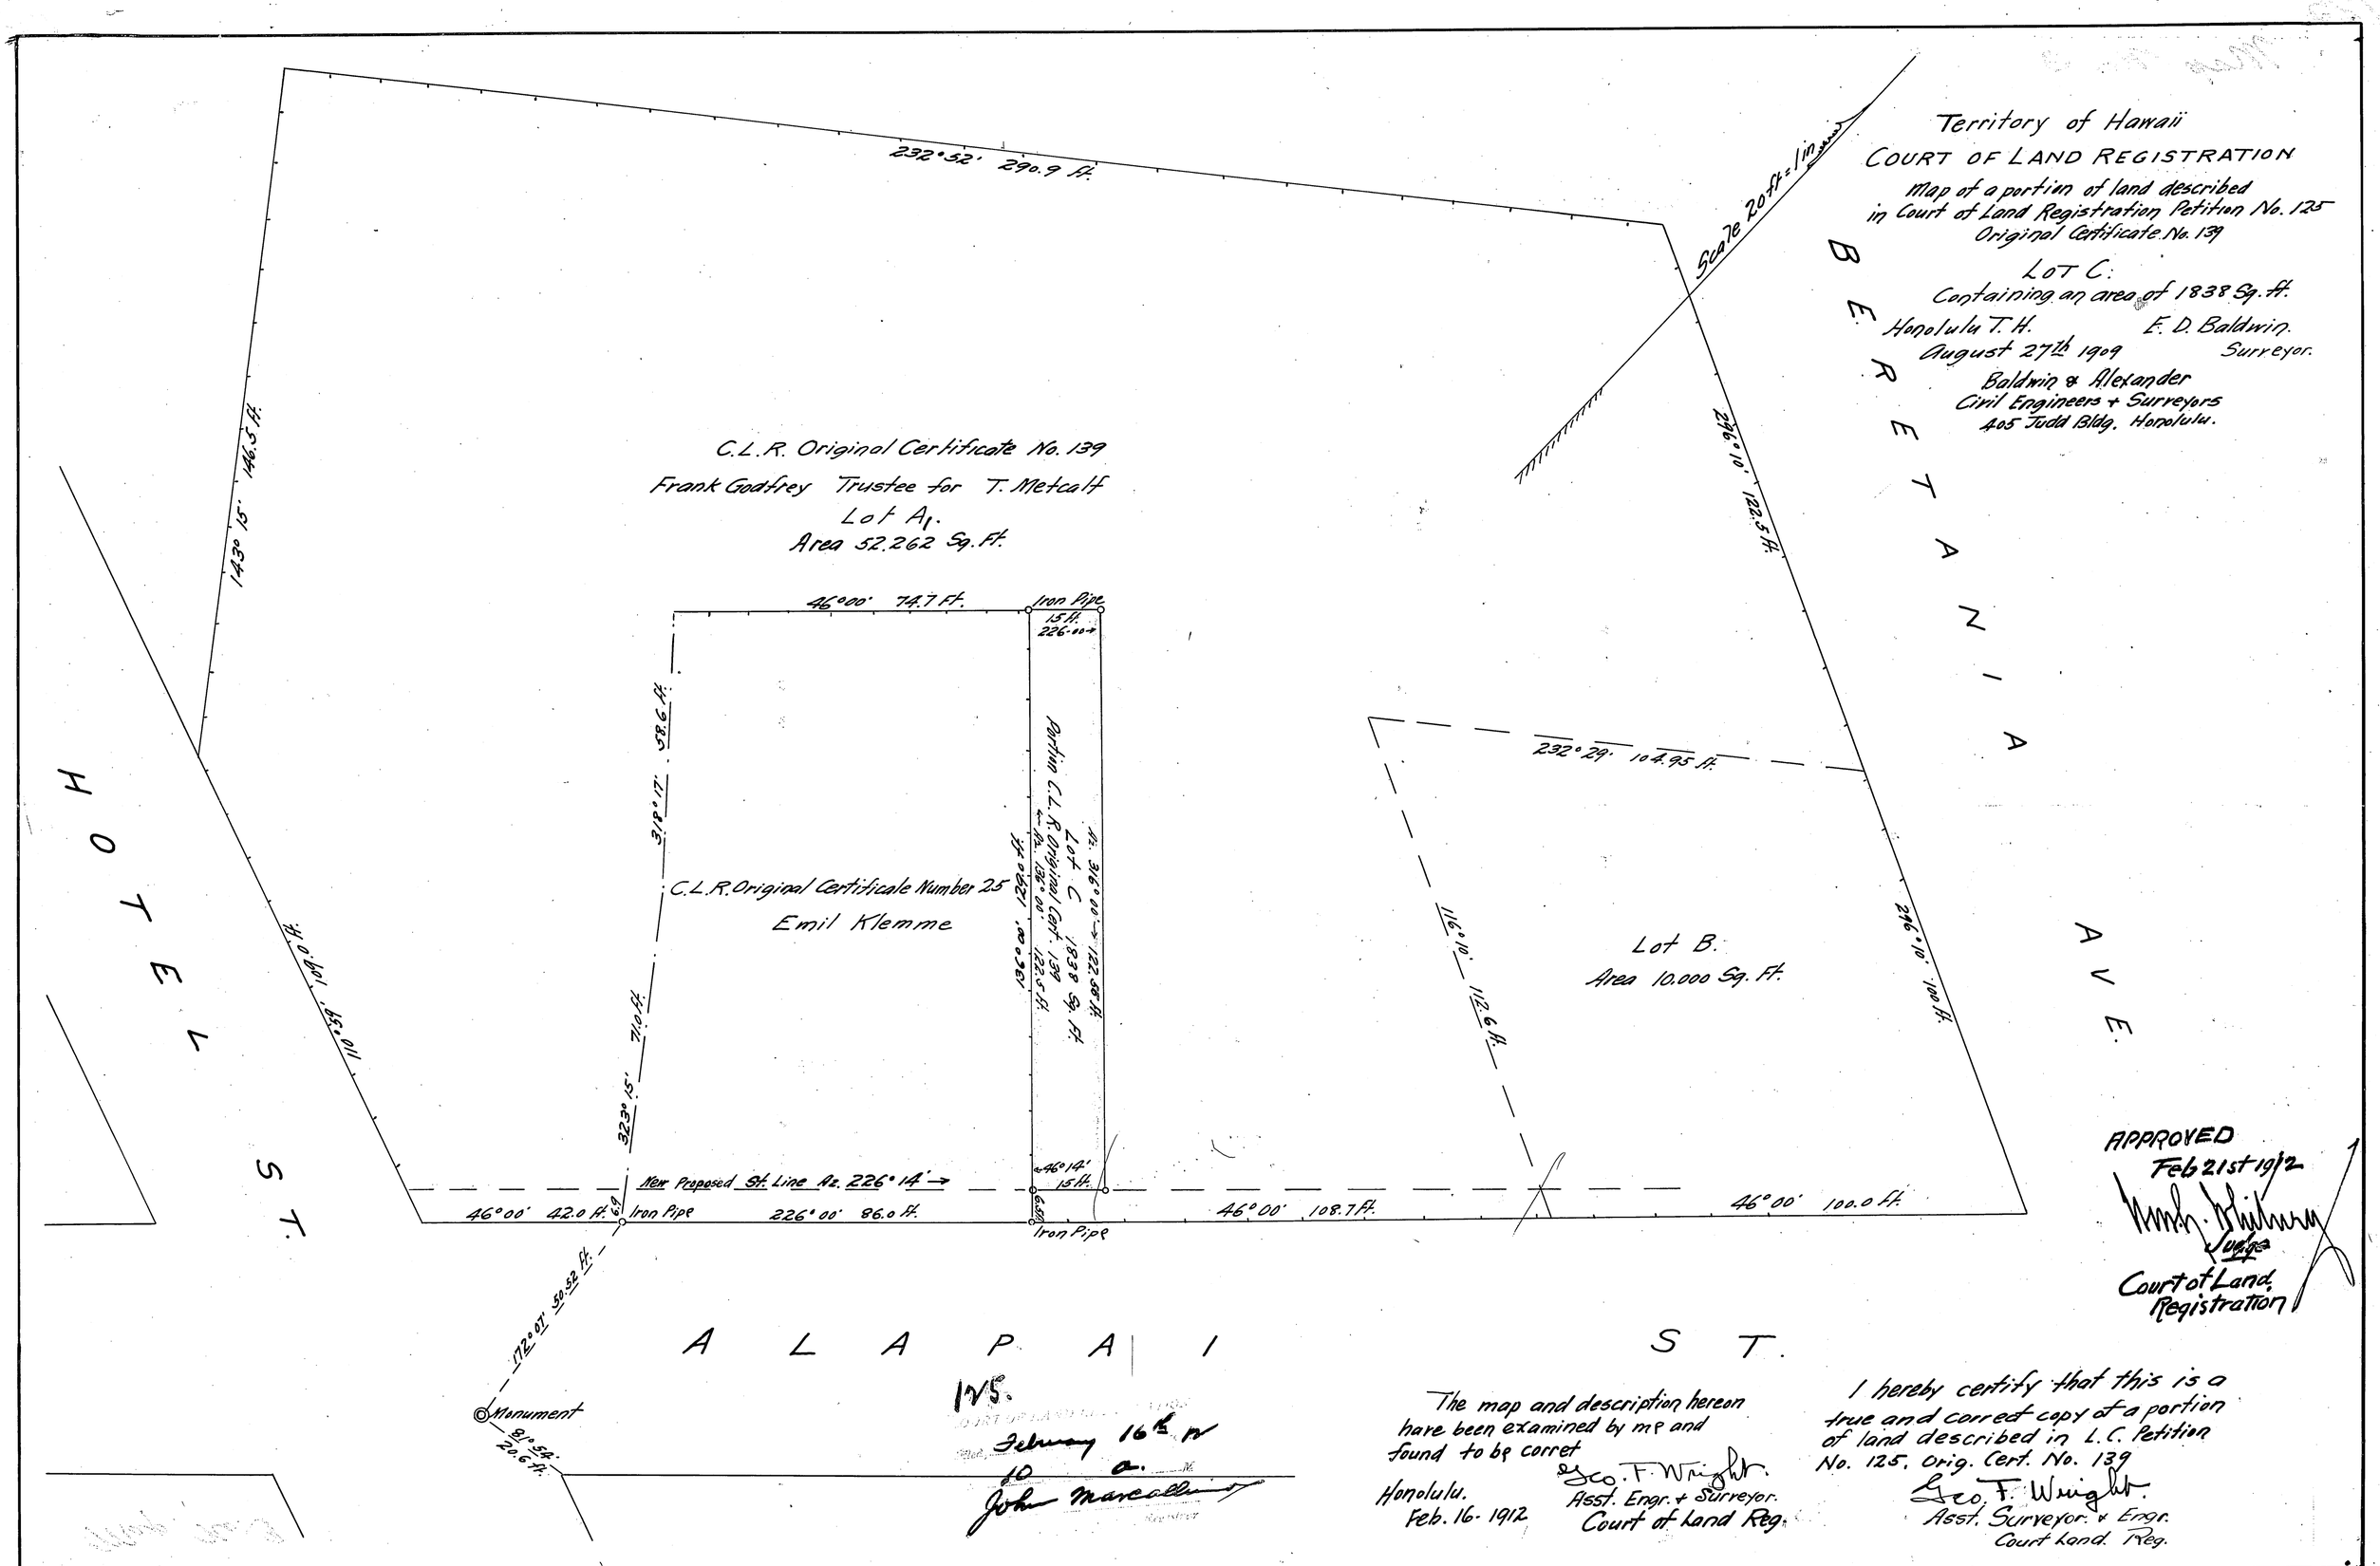
Territory of Hawaii
COURT OF LAND REGISTRATION
Map of a portion of land described in Court of Land Registration Petition No. 125
Original Certificate No. 139
LOT C.
Containing an area of 1838 Sq. Ft.
Honolulu T.H.
August 27th 1909
E. D. Baldwin.
Surveyor.
Baldwin & Alexander
Civil Engineers + Surveyors
405 Judd Bldg. Honolulu.
Scale 20 ft = 1 in
232° 52' 290.9 ft.
143° 15' 146.5 ft.
296° 10' 122.5 ft.
C.L.R. Original Certificate No. 139
Frank Godfrey Trustee for T. Metcalf
Lot A1.
Area 52.262 Sq. Ft.
46° 00' 74.7 Ft.
Iron Pipe
15 ft.
226° 00'
318° 17' 58.6 ft.
Portion C.L.R. Original Cert. 139
Lot C 1838 Sq. Ft.
Az. 316° 00' 122.58 ft.
Az. 136° 00' 122.5 ft.
136° 00' 129.0 ft.
C.L.R. Original Certificate Number 25
Emil Klemme
232° 29' 104.95 ft.
116° 10' 112.6 ft.
Lot B.
Area 10.000 Sq. Ft.
296° 10' 100 ft.
110° 59' 109.0 ft.
323° 15' 71.0 ft.
New Proposed St. Line Az. 226° 14'
46° 14' 15 ft.
46° 00' 42.0 ft.
Iron Pipe
226° 00' 86.0 ft.
46° 00' 108.7 ft.
46° 00' 100.0 ft.
172° 07' 50.52 ft.
Monument
81° 54' 20.6 ft.
HOTEL ST.
BERETANIA AVE.
ALAPAI ST.
APPROVED
Feb 21st 1912
Judge
Court of Land Registration
125.
February 16th 1912
10 a.
John Marcallino
The map and description hereon have been examined by me and found to be corret
Honolulu.
Feb. 16. 1912
Geo. F. Wright.
Asst. Engr. + Surveyor.
Court of Land Reg.
I hereby certify that this is a true and correct copy of a portion of land described in L.C. Petition No. 125, Orig. Cert. No. 139
Geo. F. Wright.
Asst. Surveyor. + Engr.
Court Land. Reg.