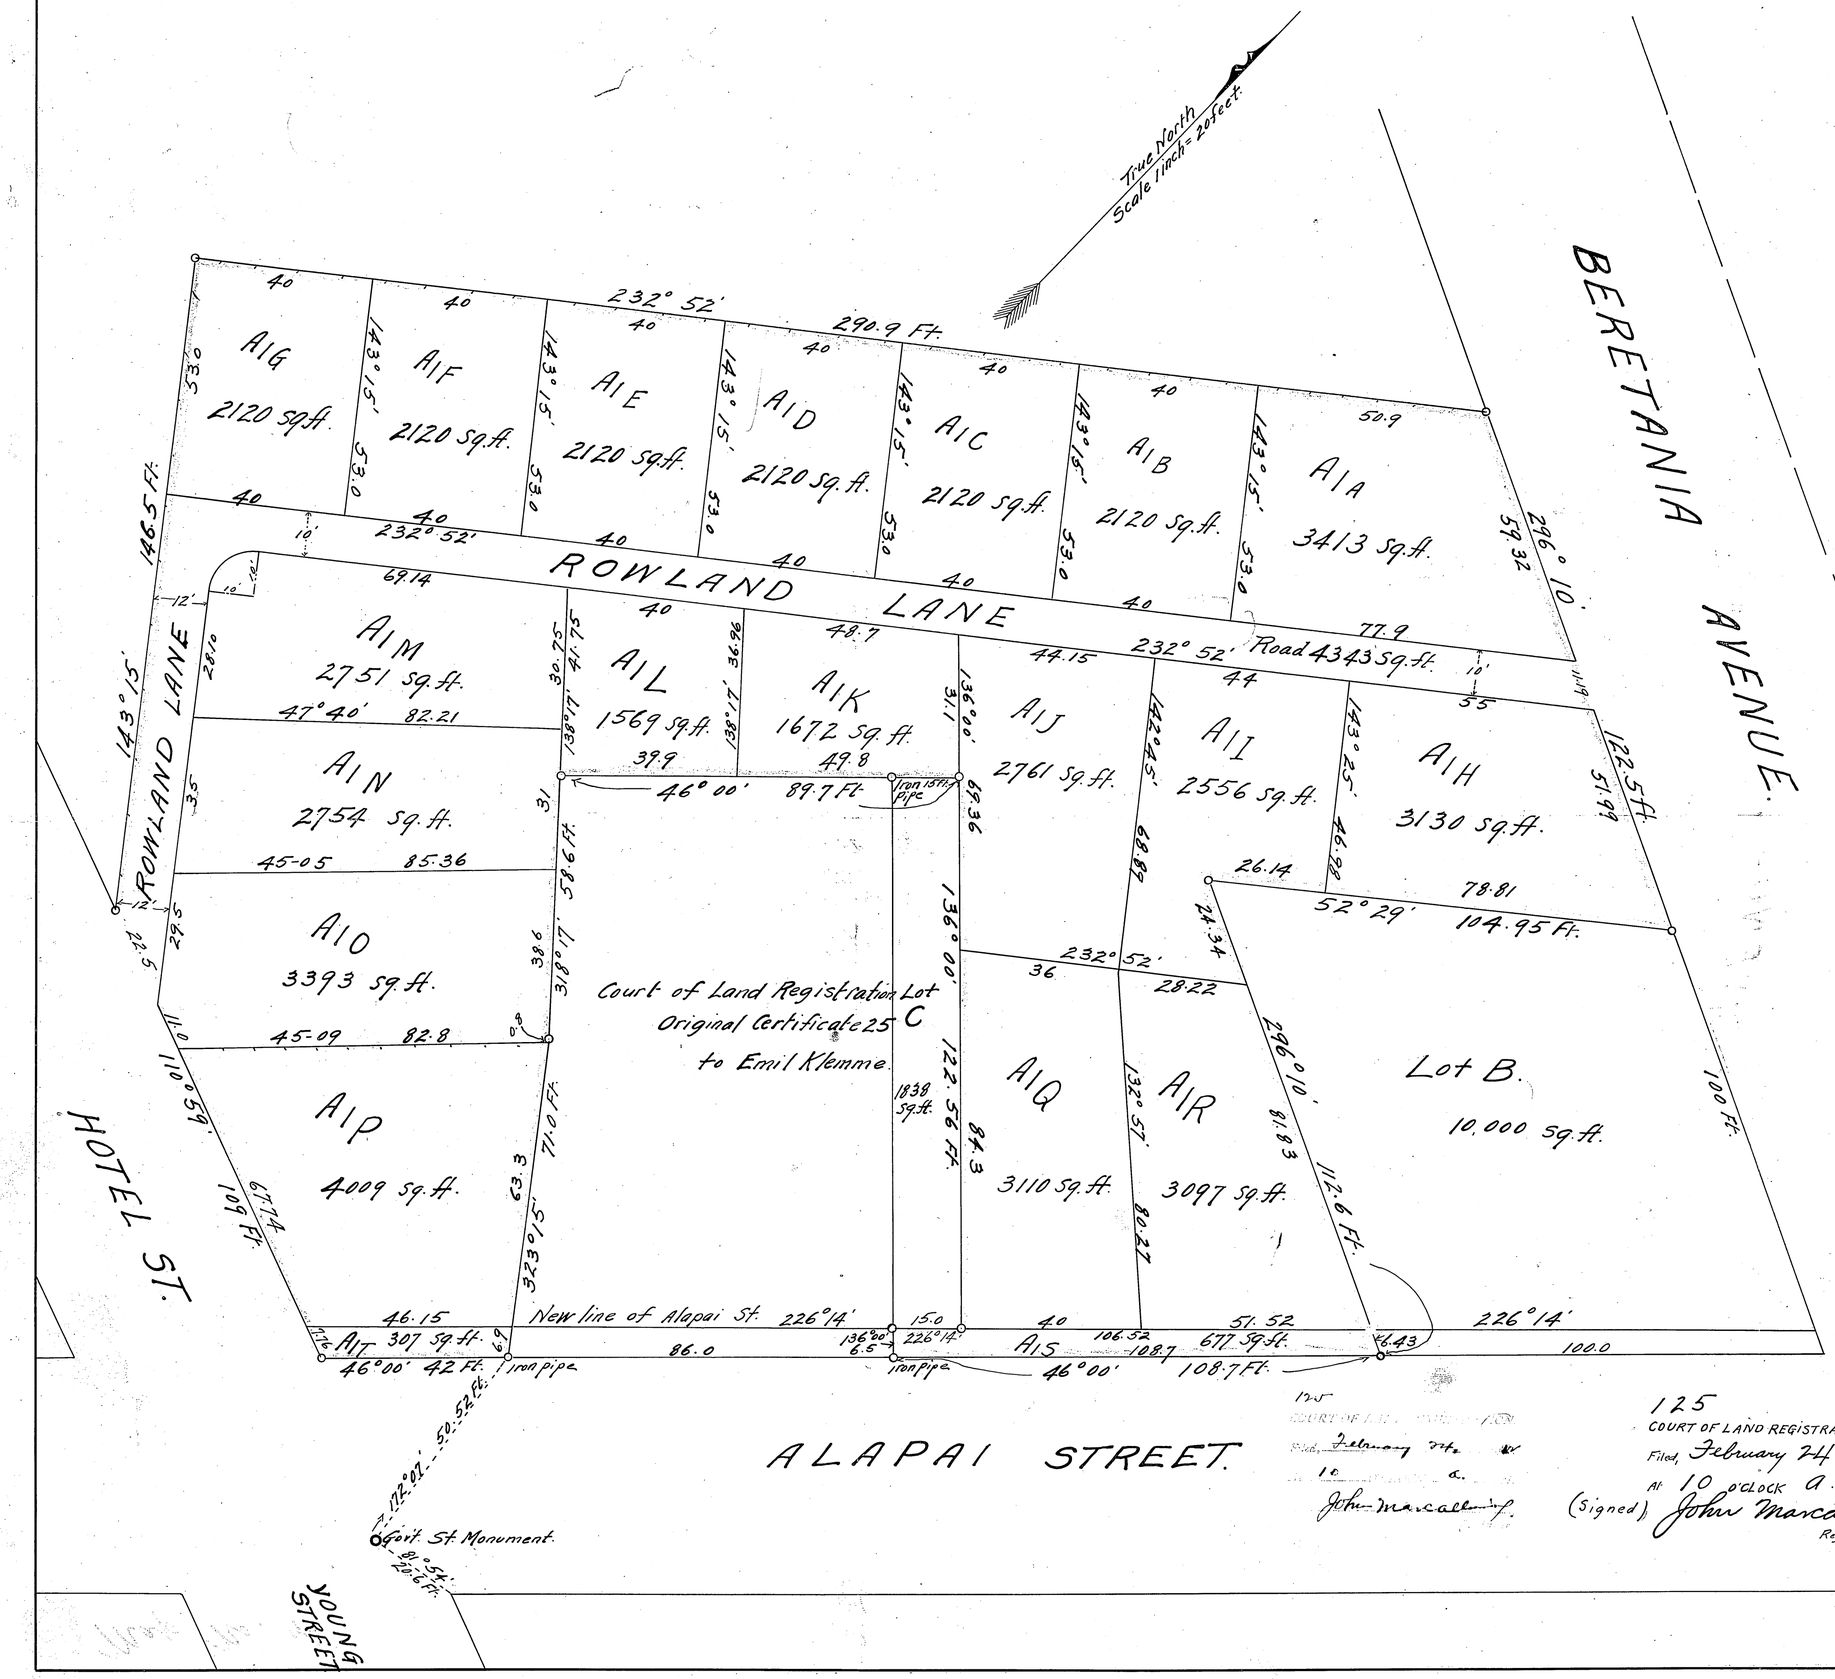

Approved March 1st, 1912.

Thos. L. Whitney

Judge, Court of Land Registration.

TERRITORY OF HAWAII
COURT OF LAND REGISTRATION.

Subdivision of Lot A1. Being a portion of land described in L.C.P. N 125, Original Certificate No. 139; on the North side of Alapai St. between Hotel and Beretania Sts. Honolulu, Kona, Oahu, T.H.

Beginning at a iron pipe, on the South line of this lot, on the North side of Alapai Street, the true azimuth and distance to a Gov't. Survey St. Monument, near the East corner of Alapai and Young Sts. being 352° 07' 50.52 ft., and running by true azimuths-

1. 46° 00' 42 ft. along the old line of Alapai St.
2. 110° 59' 109 ft. along Hotel St.
3. 143° 15' 146.5 ft. along L.C.A. 136-137 Maalahia
4. 232° 52' 290.9 ft. along L.C.A. 804 to Kaluahinenui
5. 296° 10' 122.5 ft. along Beretania St.
6. 52° 29' 104.95 ft. along Lot B.
7. 296° 10' 112.6 ft. along Lot B.
8. 46° 00' 108.7 ft. along the old line of Alapai St.
9. 136° 00 6.5 ft. along Emil Klemme.
10. 226° 14' 15.0 ft. along Lot C.
11. 136° 00' 122.56 ft. along Lot C.
12. 46° 00' 89.7 ft. along Lot C and Emil Klemme.
13. 318° 17' 58.6 ft. along Emil Klemme.
14. 323° 15' 71.0 ft. along same to the initial point and containing an area of 52,262 sq.ft.

Honolulu
Feb. 17-1912.

(Signed) Geo. F. Wright
Surveyor.

125
COURT OF LAND REGISTRATION.
Filed, February 24 1912
At 10 o'clock a. M.
(Signed) John Marcallino
Registrar

125
COURT OF LAND REGISTRATION
Filed, February 24 1912
10 a.
John Marcallino

The map and description hereon, as well as the original of which this is a copy, have been examined by me and are hereby certified to be correct, both as to the whole and also as to each separate subdivision,
Honolulu, Feb. 27, 1912.
Arthur C. Alexander

Tracing by Baldwin & Alexander Feb 26-12