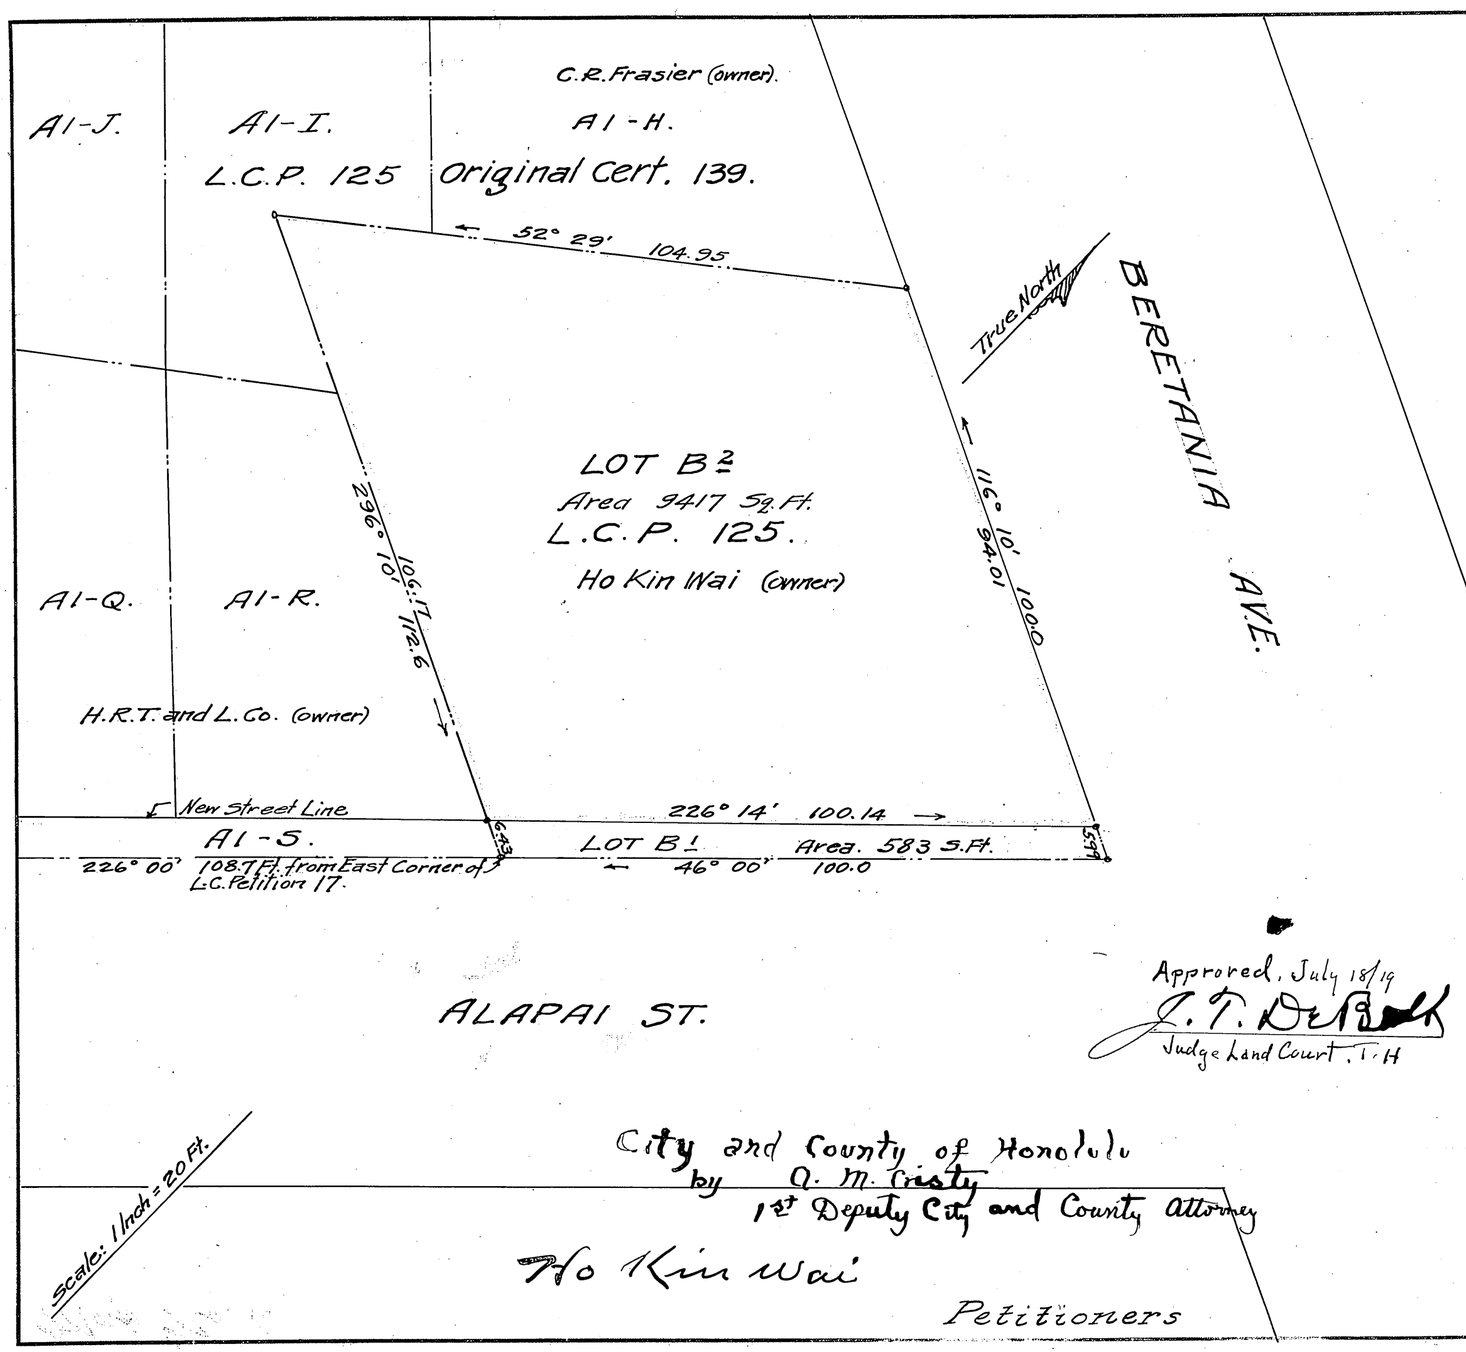

I hereby certify that the map hereon being a subdivision of Lot B. of the subdivision of Land Court Petition No. 125, has been examined and verified and found to be correct.

Honolulu, T.H., July 10th 1919. Walter E. Wall, Surveyor, Territory of Hawaii

I hereby certify this to be a true and correct copy of map filed in the Land Court with subdivision of Petition No. 125.

Honolulu, T.H. July 10th 1919. Walter E. Wall, Surveyor, Territory of Hawaii.

Approved, July 18/19
J. T. DeBolt
Judge Land Court, T.H

City and County of Honolulu
by A. M. Cristy
1st Deputy City and County Attorney

Ho Kin Wai
Petitioners

OFFICE OF THE CITY & COUNTY ENGINEER
HONOLULU, HAWAII

TERRITORY OF HAWAII.
LAND COURT.

Subdivision of Lot B. of Subdivision of Land Court Petition 125. West corner Beretania Ave. and Alapai St.

ENGINEER C. J. Willis DATE April 7th 1919.
DRAFTSMAN S. L. White
SCALE 1" = 20'
APPROVED: A. S. Cantin
CITY AND COUNTY ENGINEER

FILE	POCKET	FOLDER	NO.