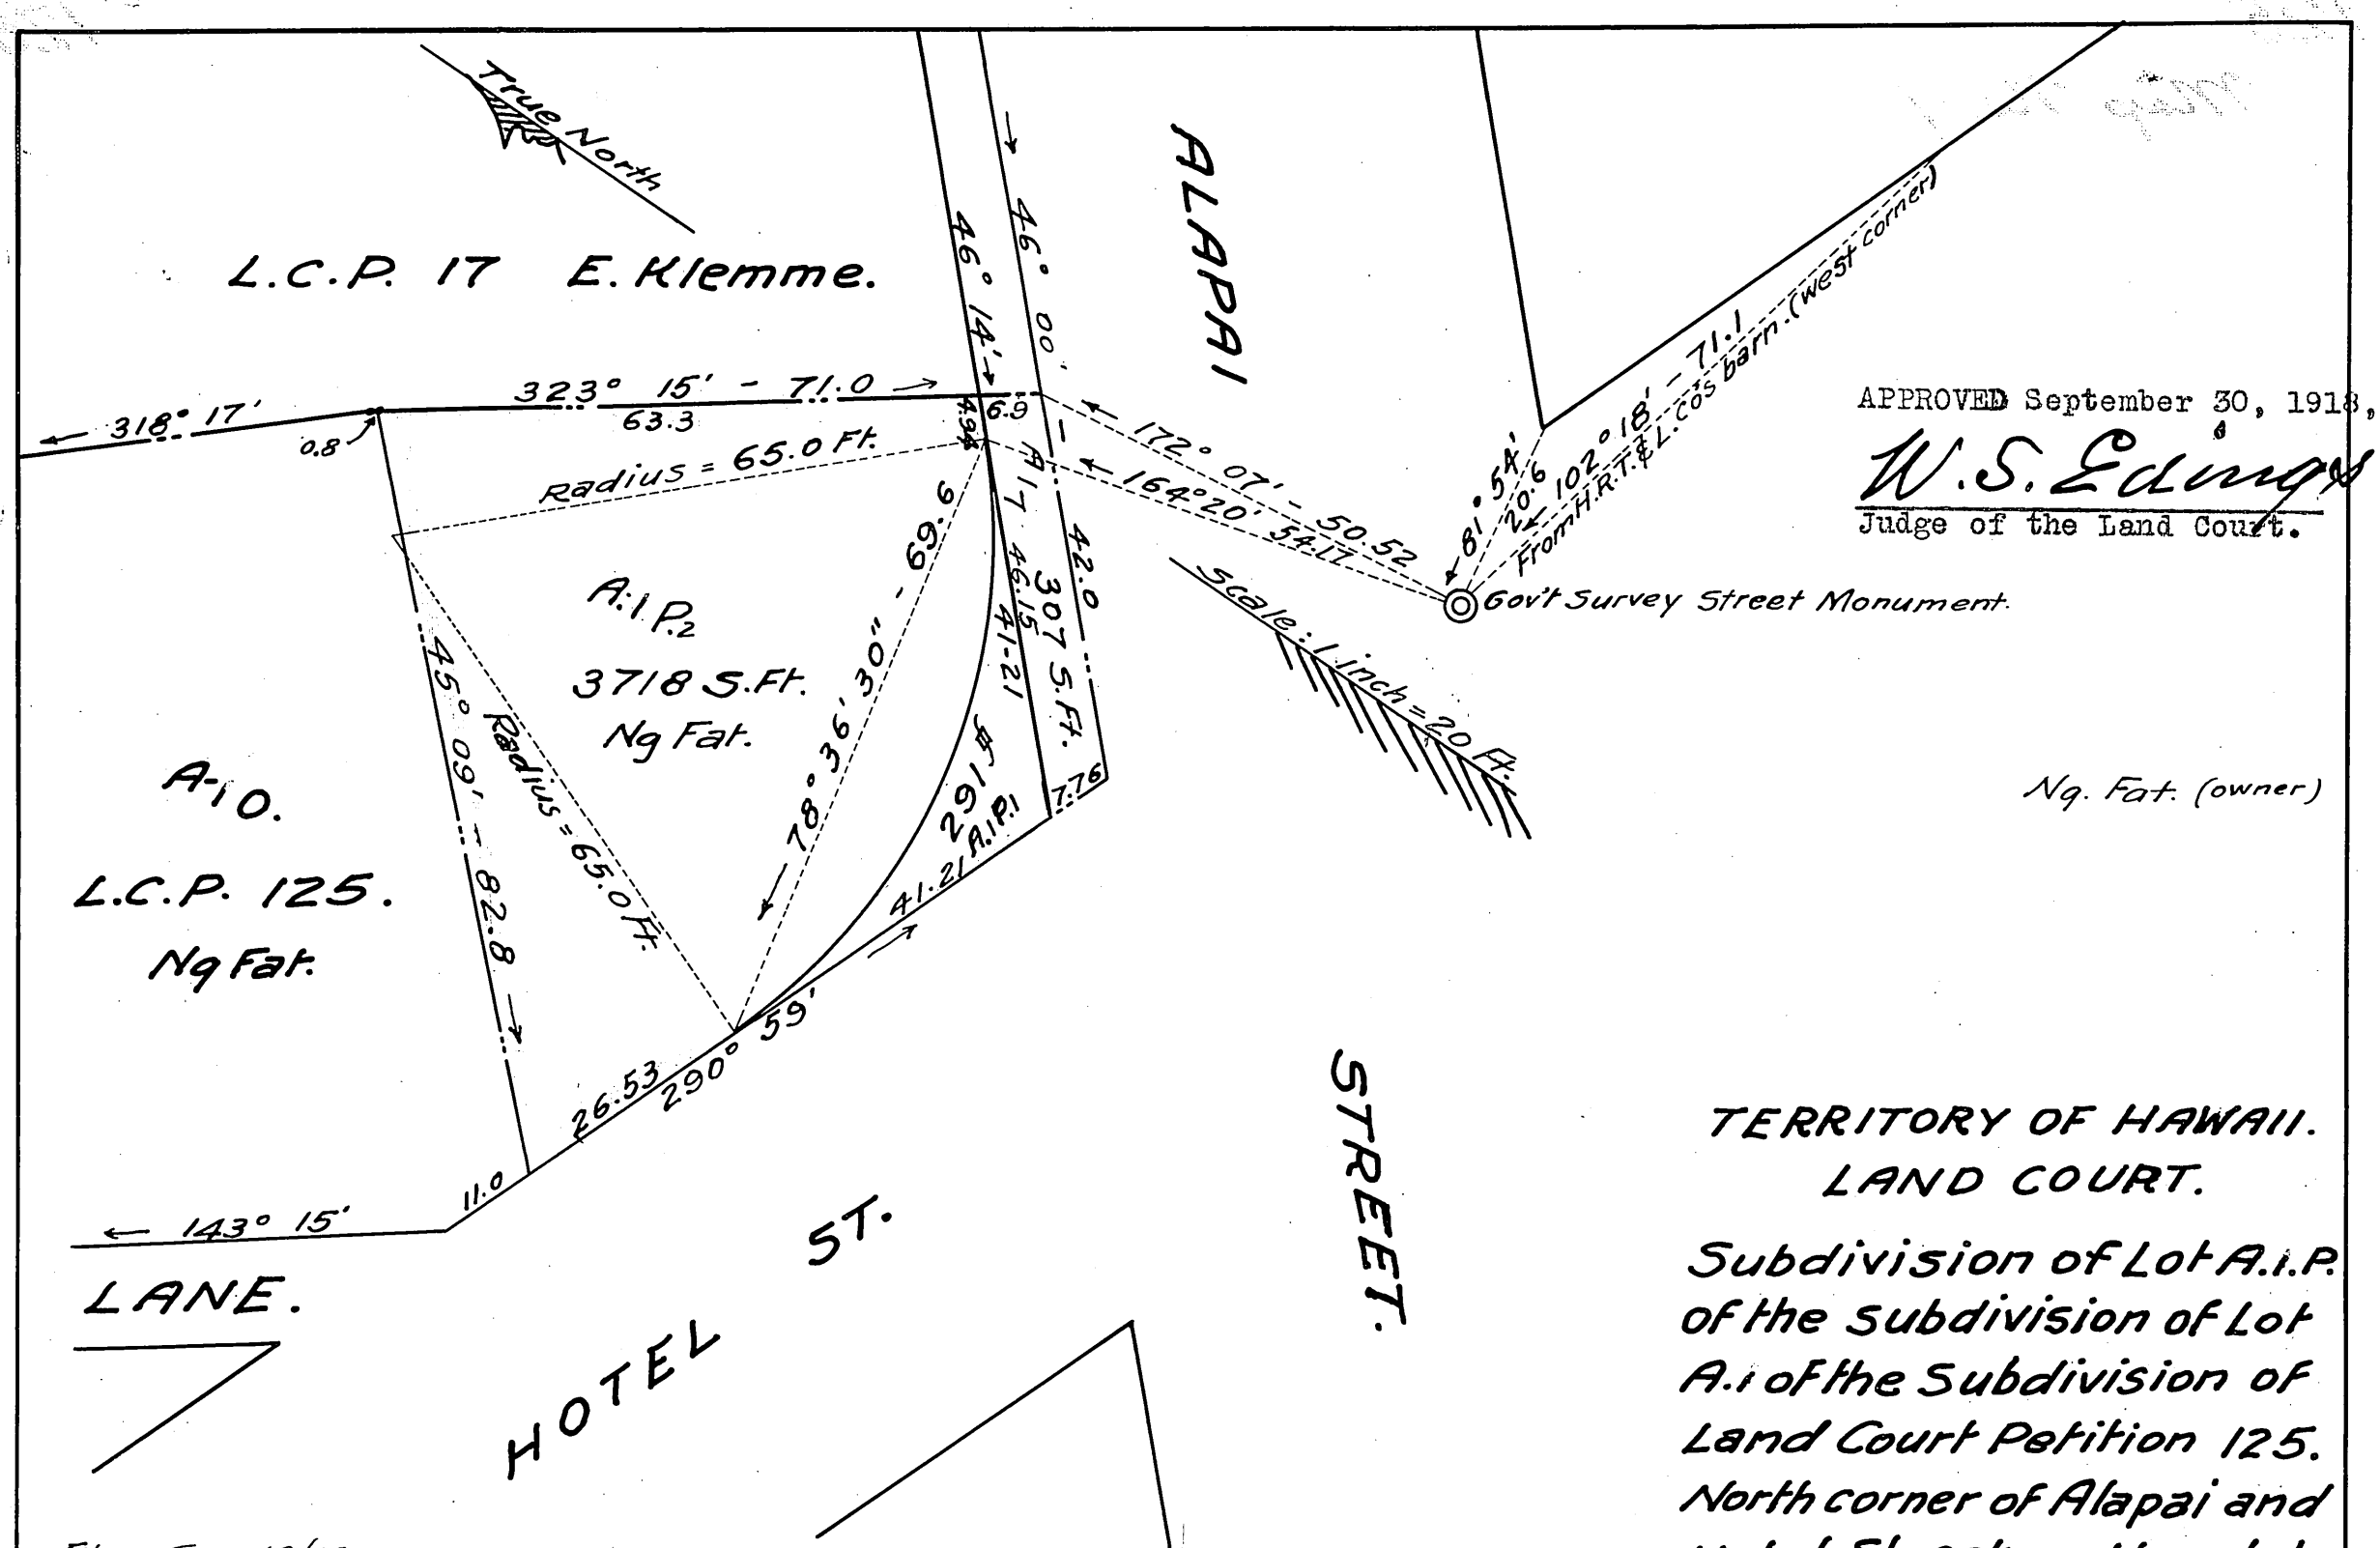

APPROVED September 30, 1918,

W. S. Edings

Judge of the Land Court.

TERRITORY OF HAWAII.
LAND COURT.

Subdivision of Lot A.1.P. of the subdivision of Lot A.1 of the Subdivision of Land Court Petition 125. North corner of Alapai and Hotel Streets. Honolulu. Oahu. T.H.

Filed Sept. 18/18
A.V. Hogan
Registrar Land Court.

I hereby certify that the map hereon being a subdivision of Lot A-1-P, of the sub--division of Land Court Petition No. 125 has been examined and verified and found to be correct.

Honolulu T.H.
Sept. 26th 1918

Walter E. Wall,
Surveyor, Territory of Hawaii

I hereby certify this to be a true and correct copy of map filed in the Land Court with subdivision of Lot A-1-P, of the subdivision of Petition No. 125

Honolulu T.H.
Sept. 26th 1918.

Walter E. Wall,
Surveyor, Territory of Hawaii.

OFFICE OF THE
CITY & COUNTY ENGINEER.

ENGINEER. E.E.B. DATE. Sept. 9/18
DRAFTSMAN. C.J.W.
SCALE: 1"-20' A.S. Cantin
City & County Eng'r.