Court of Land Registration. Territory of Hawaii.

Map and description with Petition No. 128. S. G. Wilder, petitioner.

Land in Kaaleo, Nuuanu, being Department of Public Works Grant 1, to S. G. Wilder, L. C. A. 8662 to Kuaiwa for J. W. E. Maikai, Apana 9 of L.C.A. 240K to Kinimaka, and a portion of Grant 9 to G. P. Judd.

Beginning on the northeasterly side of Judd Street on the outside edge of the stump of a former wooden gate post, said point bearing by true azimuth 140° 32', 784.9 feet, from a government survey monument in the street at the west corner of Judd Street and Nuuanu Avenue, and running by true azimuths:

1. 140° 27', 245.2 feet, along present line of Judd Street to outside corner of wall;
2. 231° 48', 507.8 " , " lane to end of stonewall;
3. 320° 23', 19.6 " , " Lot C of Dept. of Public Works Grant 2 to A.J. Campbell et al, to a cross on a rock;
4. 304° 30', 78.7 " , " Land Registration Court Certificate No. 73;
5. 28° 05', 42.4 " , " same;
6. 315° 18', 16.5 " , " " ;
7. 24° 48', 56.5 " , " " ;
8. 317° 58', 15.8 " , " " ;
9. 28° 00', 8.0 " , " Nuuanu Cemetery;
10. 42° 30', 118.0 " , " Grant 9 to G. P. Judd;
11. 50° 56', 114.6 " , " same;
12. 321° 50', 47.0 " , to Eskbank fence;
13. 50° 30', 201.4 " , along said fence to the initial point.

Containing an area of 2.40 Acres

Original Survey dated Honolulu, Aug. 10, 1907.
Survey hereon modified according to order of Court dated Feb. 25, 1909.

Arthur C. Alexander
Surveyor

Filed as of Feb 26 1909
W. T. Howard Registrar

Saml. G. Wilder
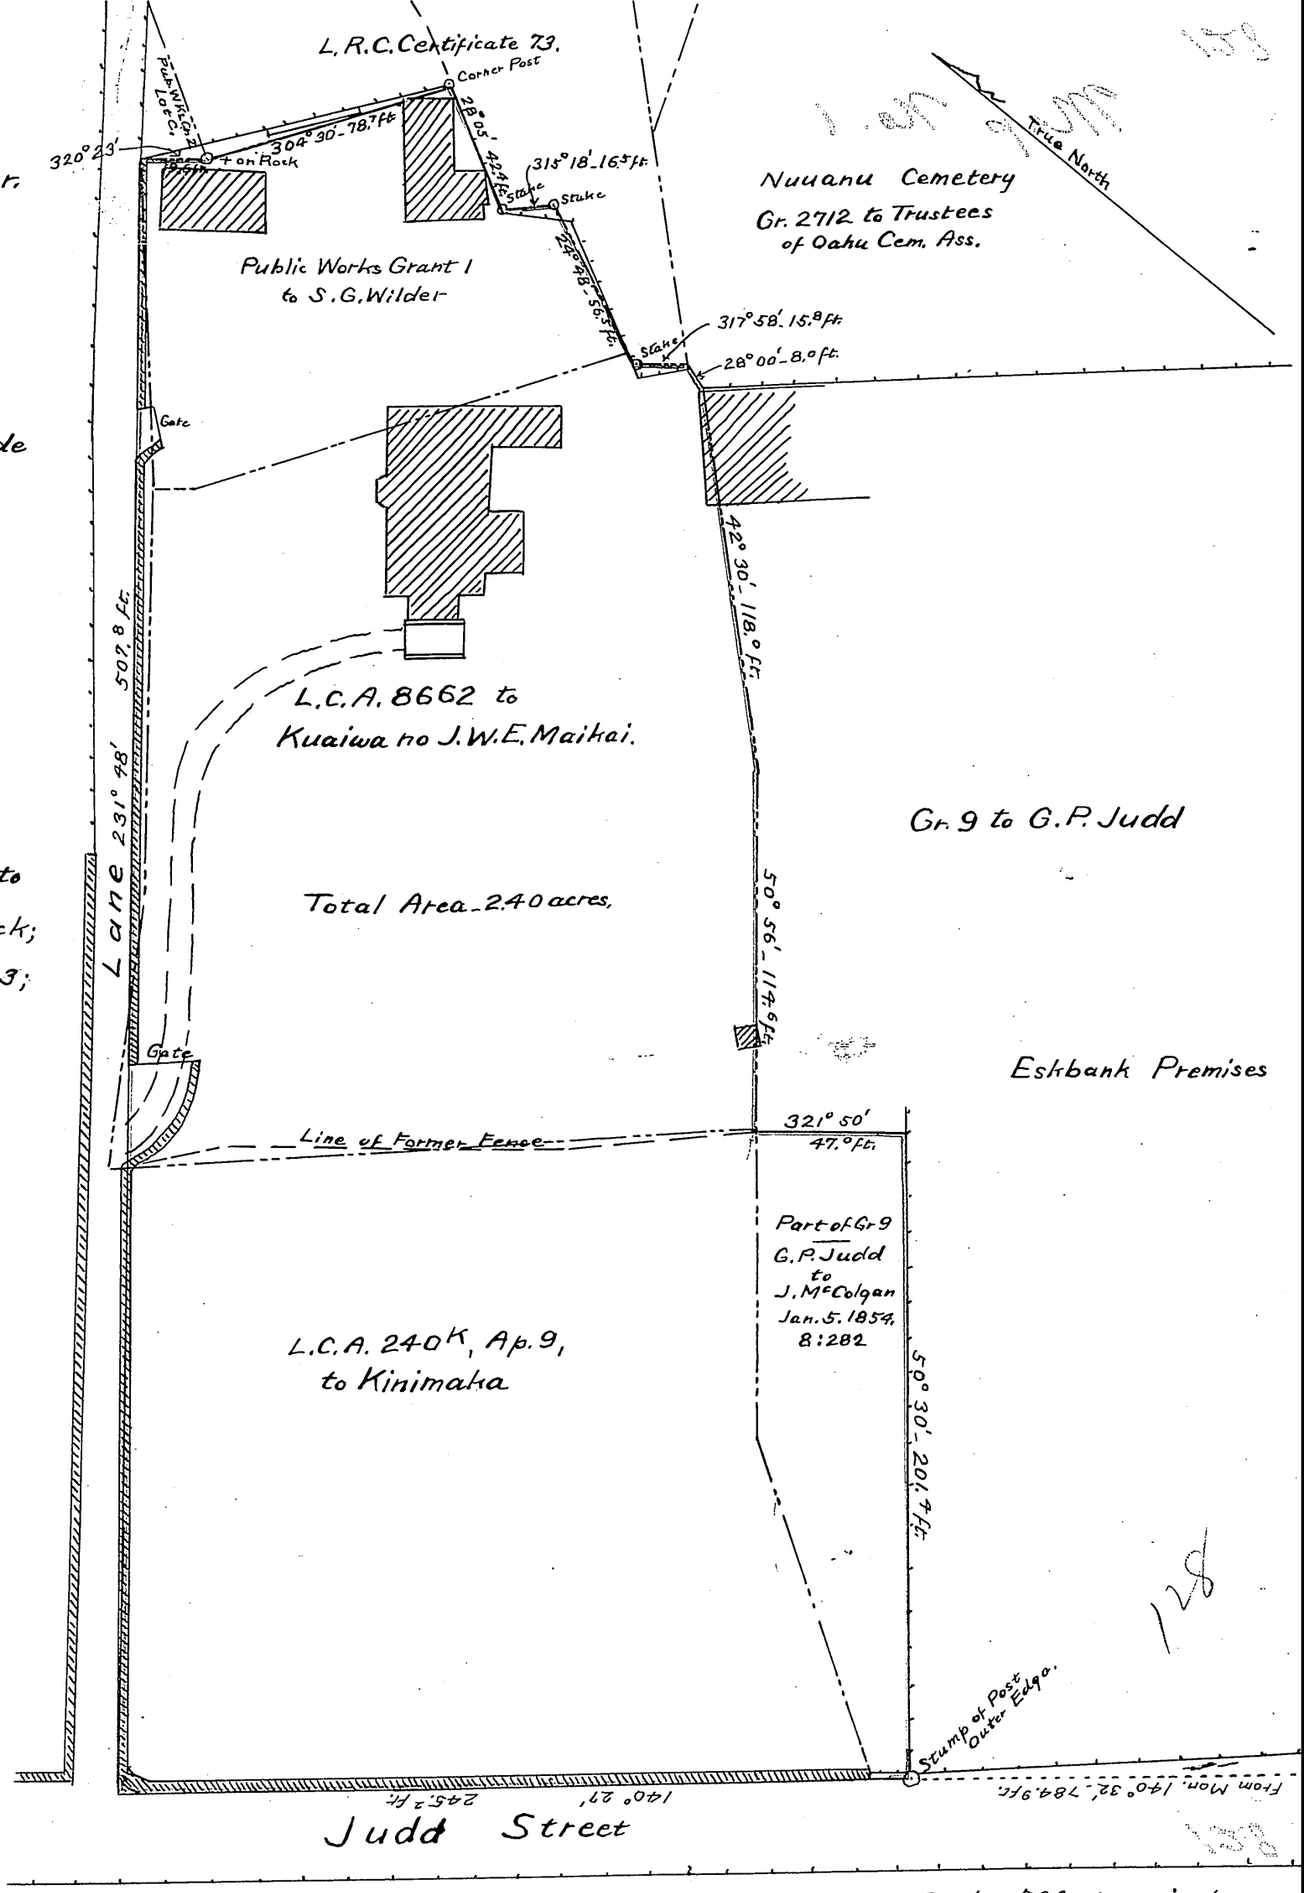
The above amended map and description has been duly examined and found correct, and in accord with decree of Ld Reg Court Feb 25th 1909
J. T. Brown Asst Sur Mar 24 1909