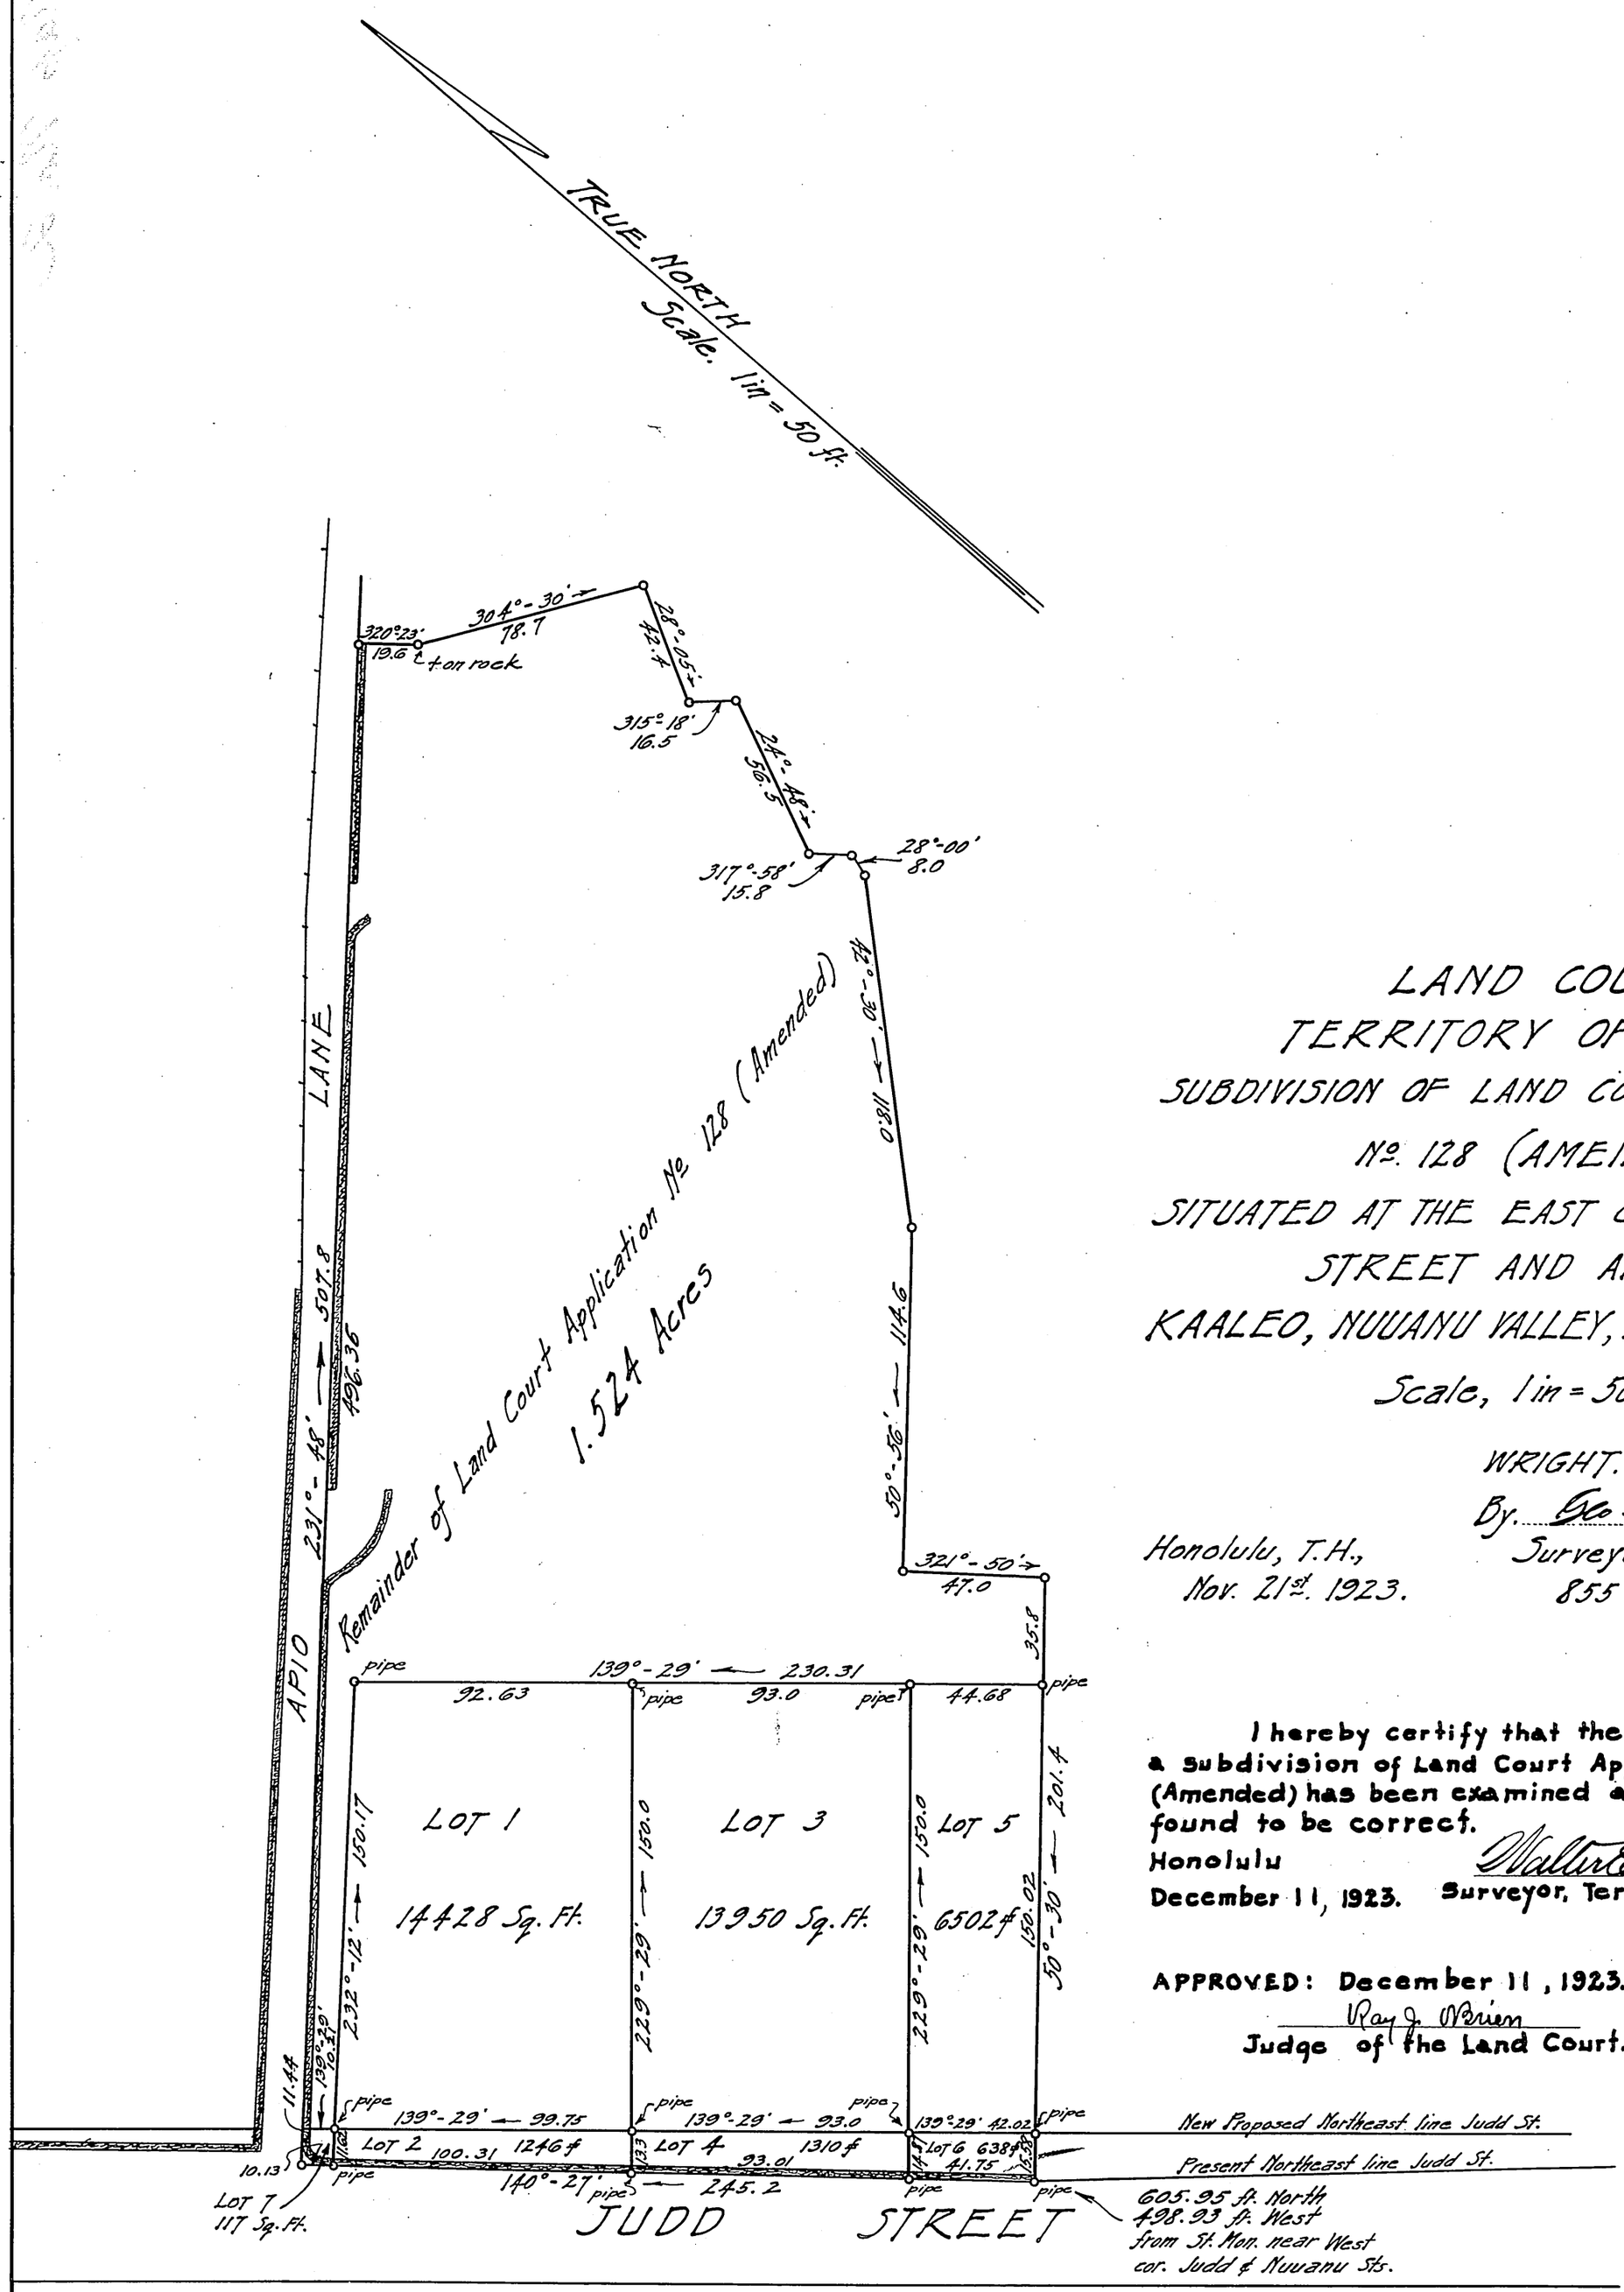

LAND COURT
TERRITORY OF HAWAII
SUBDIVISION OF LAND COURT APPLICATION
No. 128 (AMENDED)
SITUATED AT THE EAST CORNER OF JUDD STREET AND APIO LANE
KAALEO, NUUANU VALLEY, HONOLULU, OAHU, T.H.

Scale, 1 in = 50 ft.

WRIGHT, HARVEY & WRIGHT
By Geo. F. Wright.
Surveyor & maker of plan,
855 Kaahumanu St.

Honolulu, T.H.,
Nov. 21st. 1923.

I hereby certify that the map hereon being a subdivision of Land Court Application No. 128 (Amended) has been examined and verified and found to be correct.

Honolulu
December 11, 1923.

Walter E. Wall,
Surveyor, Territory of Hawaii.

APPROVED: December 11, 1923.

Ray J. O'Brien
Judge of the Land Court.

Filed November 27/1923
J. Fisher
Registrar

Oahu Cemetery Association
Sam'l T. Wilder
its Vice President

Hawaiian Trust Co Ltd
its Treasurer
J. R. Galt Vice-Pres.
A. C. Young
Secretary.

Applicant.

(3)
(7) 4