LAND COURT
TERRITORY OF HAWAII
"SECTION XII"
OAHU CEMETERY ASSOCIATION

BEING THE SUBDIVISION OF A PORTION OF THE REMAINDER OF LAND COURT APPLICATION Nº 128 (AMENDED) INTO LOTS 8 TO 507, INCLUSIVE, RESERVE A TO F, INCLUSIVE, ROADS G TO N, INCLUSIVE, MAIN 24 FT. ROAD, AND ADDITION TO APIO LANE.

KAALEO, NUUANU VALLEY, HONOLULU, OAHU, T. H.

Scale: 1 in. = 10 ft.

Honolulu, T.H.
Feb. 4, 1925.

WRIGHT, HARVEY & WRIGHT,
By: Geo. F. Wright
Surveyor & Maker of Plan,
855 Kaahumanu Street.

OAHU CEMETERY ASSOCIATION
By F. J. Lowrey
President.
And Hawaiian Trust Company Limited
Treasurer.
By J. R. Jamieson
Vice President.
And [illegible]
Treasurer.
Applicant

Filed February 11, 1925
J. A. Fisher
Registrar

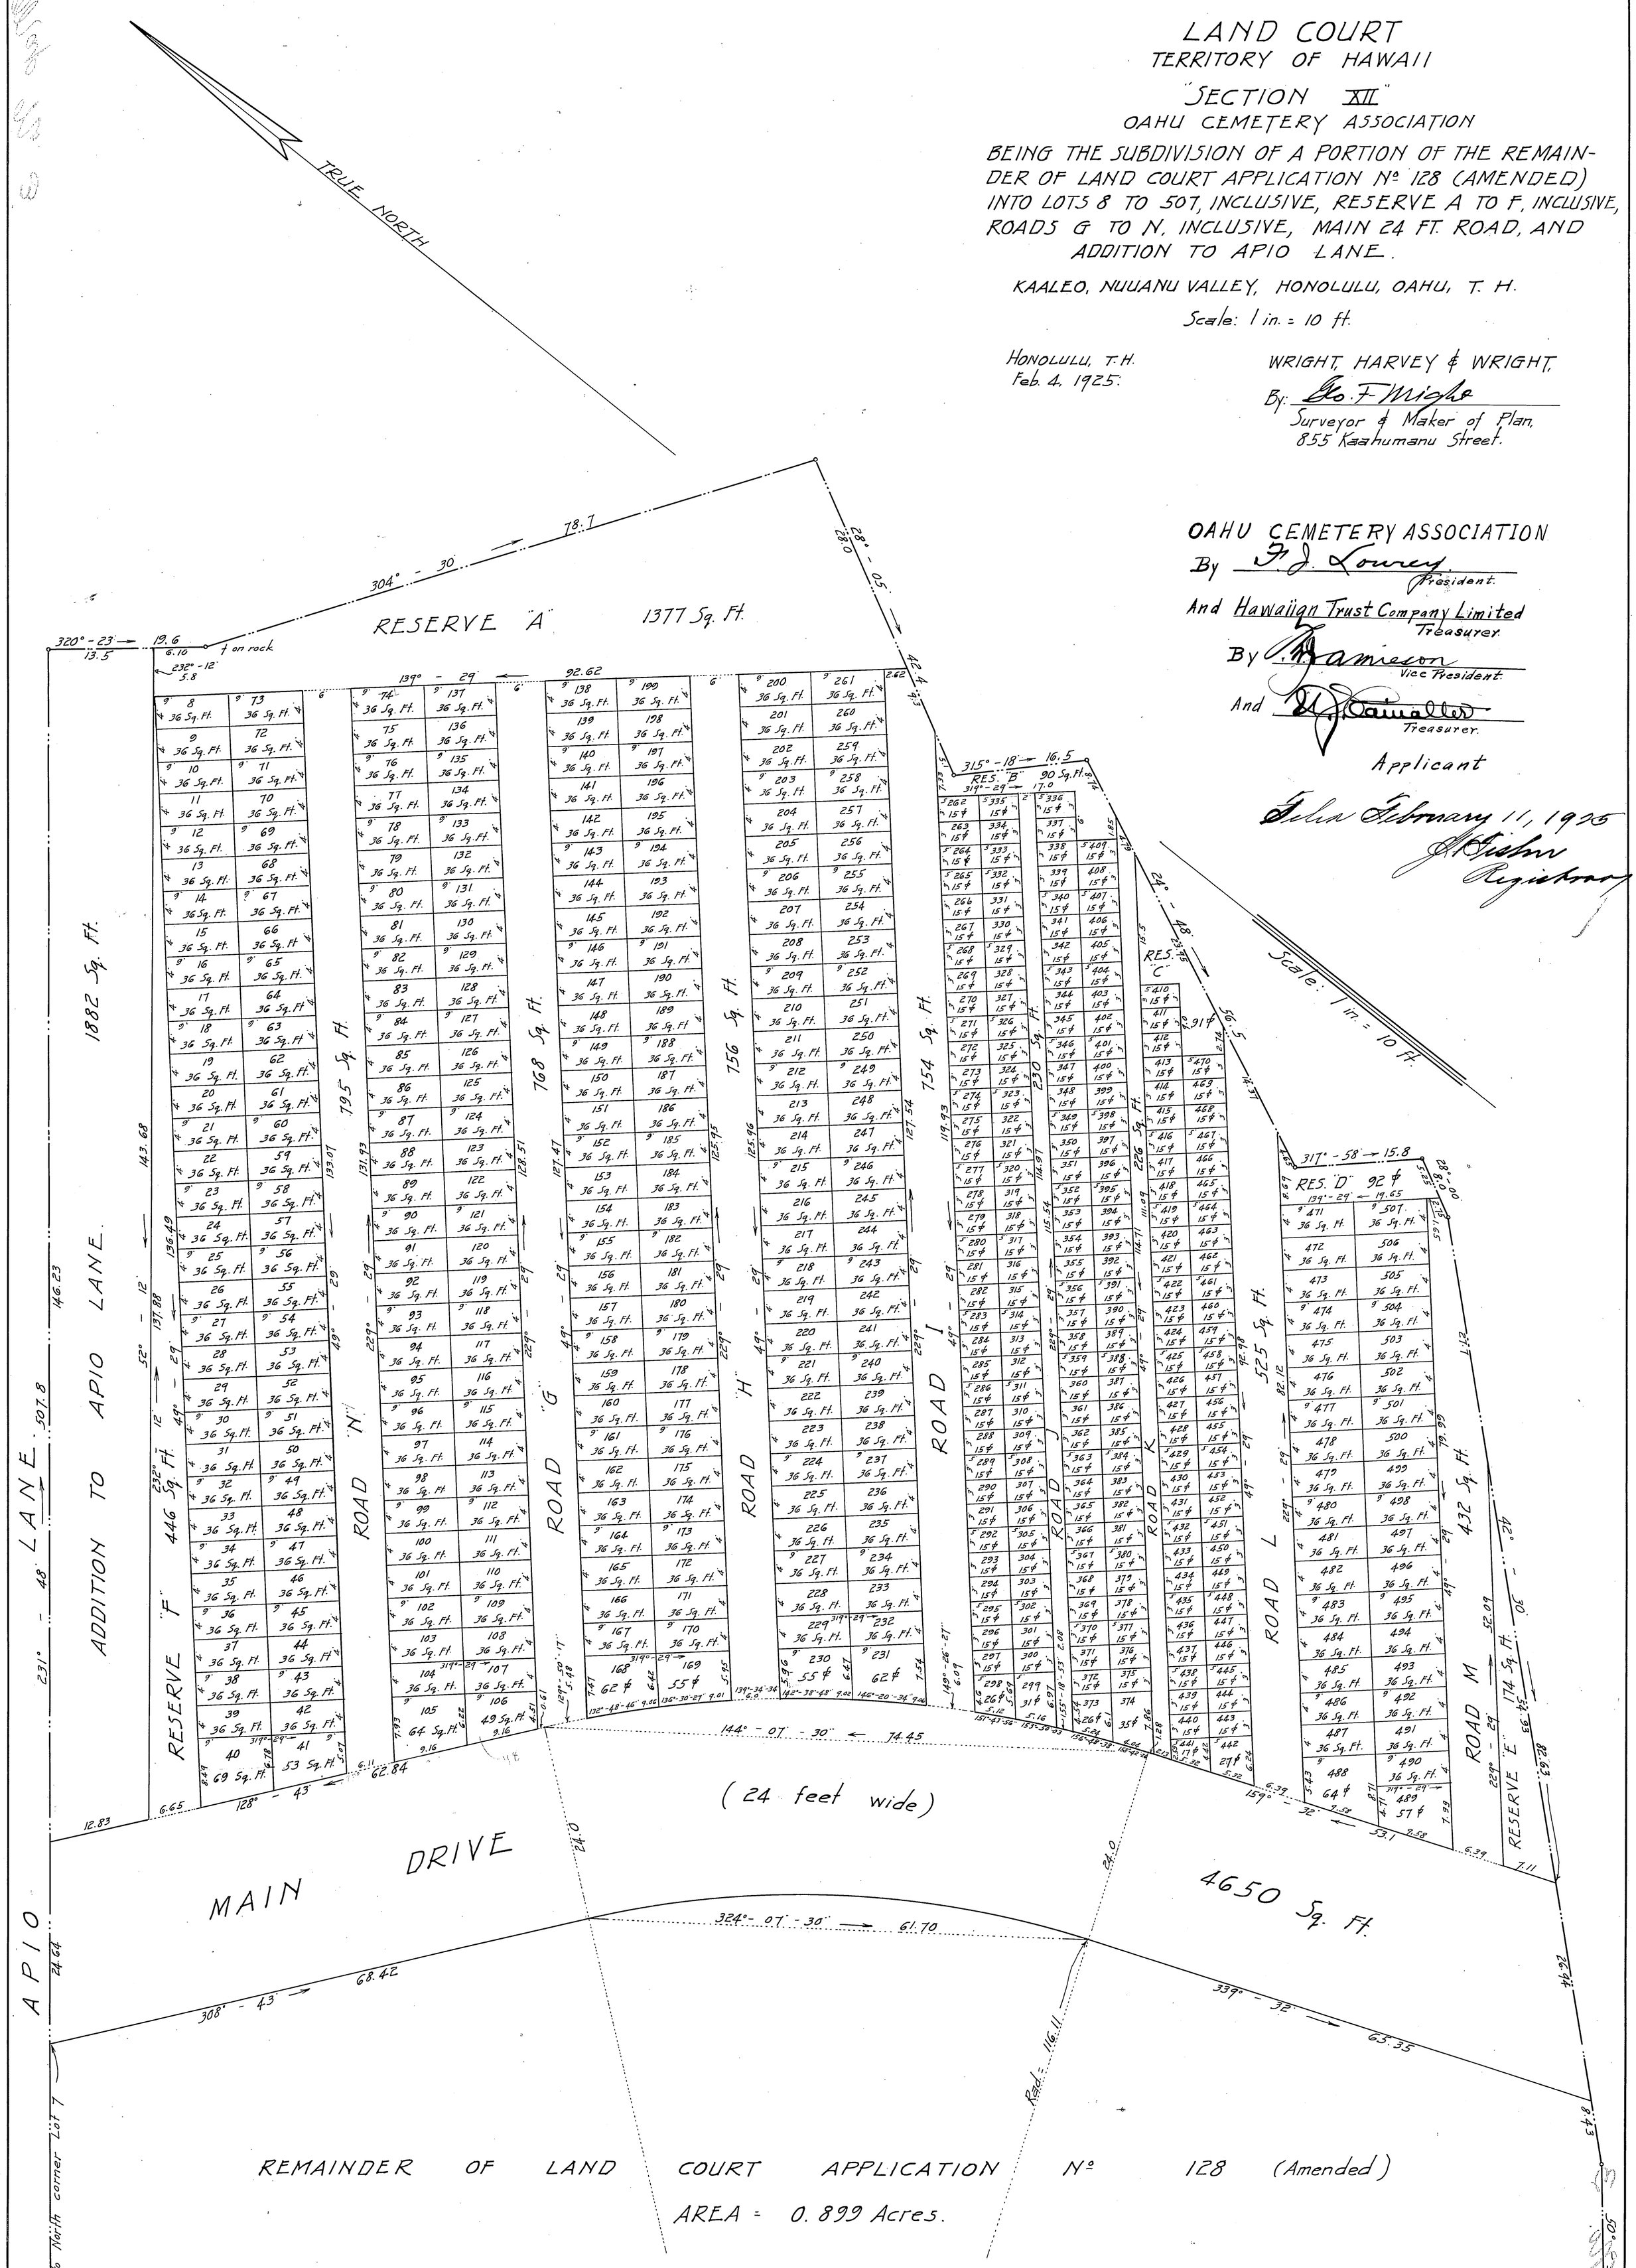

I hereby certify that the map hereon known as "Section XII. Oahu Cemetery Association" being a subdivision of a portion of Remainder of Land Court Application No. 128 (amended). has been examined and verified and found to be correct.

Honolulu, T.H. Walter E. Wall
February 18, 1925 Surveyor, Territory of Hawaii.

APPROVED: February 18, 1925
Ray J. O'Brien
Judge of the Land Court.