MAP 6

LAND COURT

TERRITORY OF HAWAII

SUBDIVISION OF THE REMAINDER (APPROVED FEBRUARY 18, 1925) OF LAND COURT APPLICATION 128 AS SHOWN ON MAPS 2 AND 3, FILED IN THE OFFICE OF THE ASSISTANT REGISTRAR OF THE LAND COURT INTO LOTS 550 TO 721 (INCLUSIVE) AND LOTS "P" TO "V" (INCLUSIVE) AND DESIGNATION OF MAIN DRIVE (4650 SQ. FT.) AS SHOWN ON SAID MAP 3 AS LOT "W"

KAALEO, NUUANU VALLEY, HONOLULU, OAHU, T. H.

Scale: As Shown.

419 S. M. Damon Bldg.
Honolulu, T. H.
March 29. 1938

STANLEY WRIGHT REGISTERED LAND SURVEYOR No. 8 HAWAII, U.S.A.

Stanley Wright
Surveyor and Maker of Plan
Registered Certificate 8-5
Associated with WRIGHT, HARVEY AND WRIGHT

OWNER: OAHU CEMETERY ASSOCIATION
BY: [signature] President
HAWAIIAN TRUST COMPANY, LIMITED
Its Treasurer
BY [signature] Vice President
BY [signature] Asst Secy

OWNER'S CERTIFICATE OF TITLE: 2378

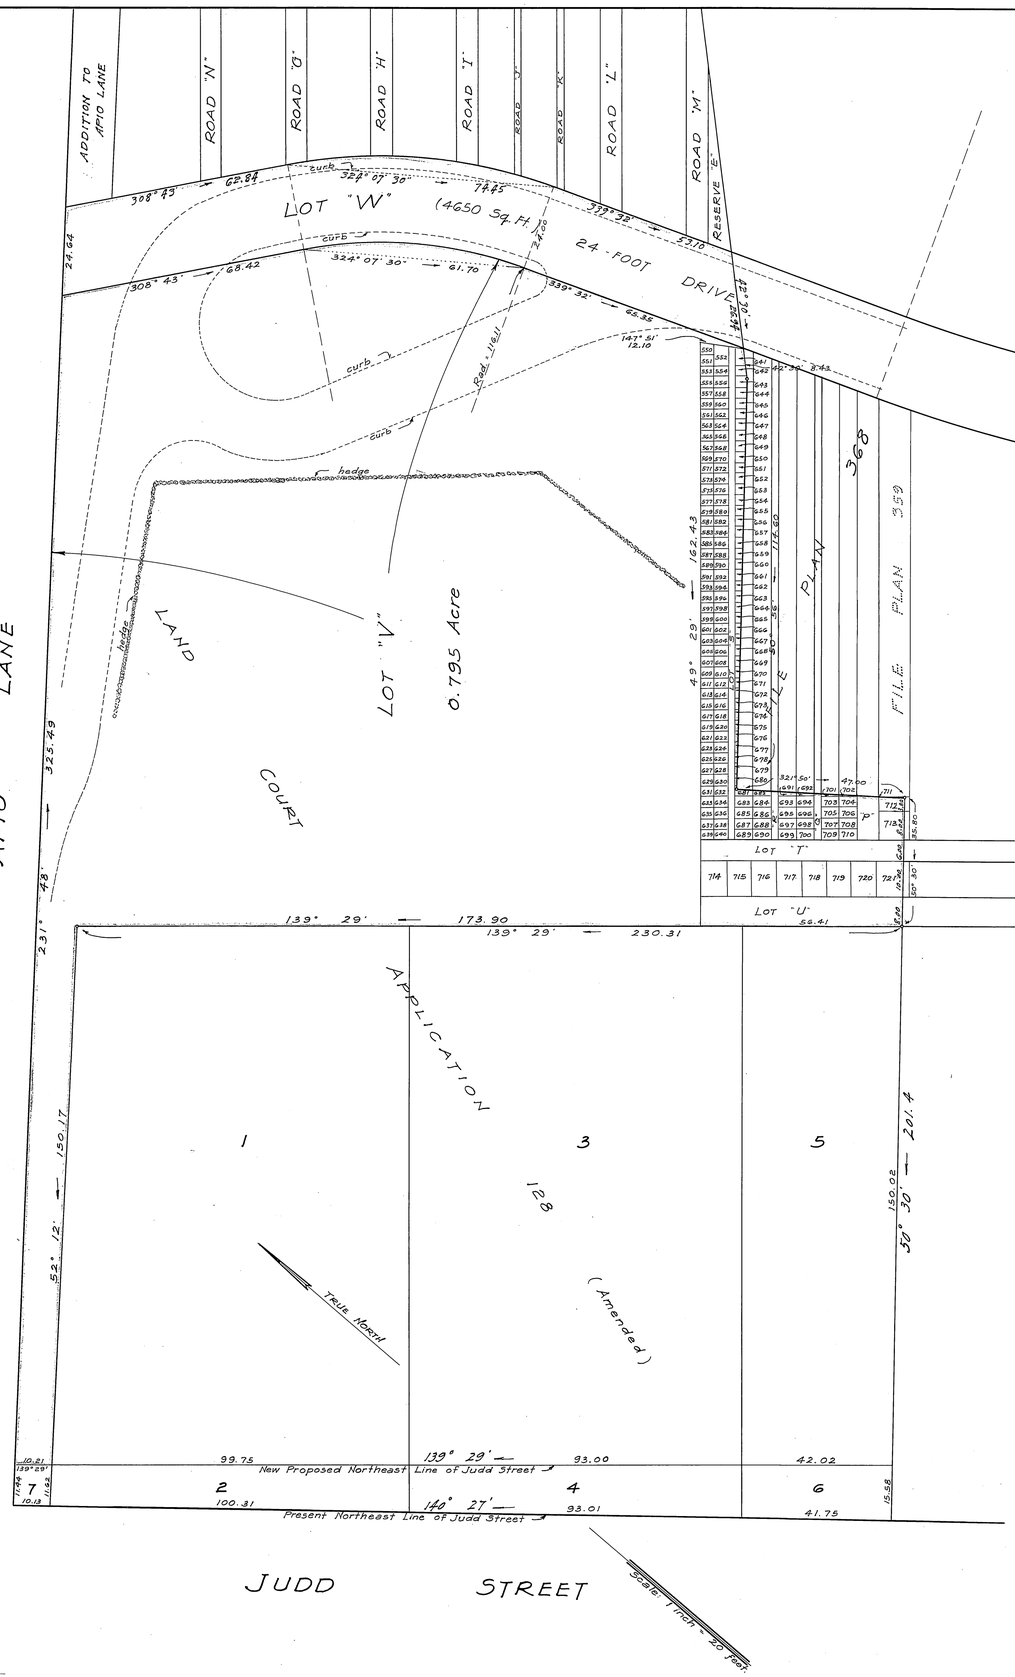

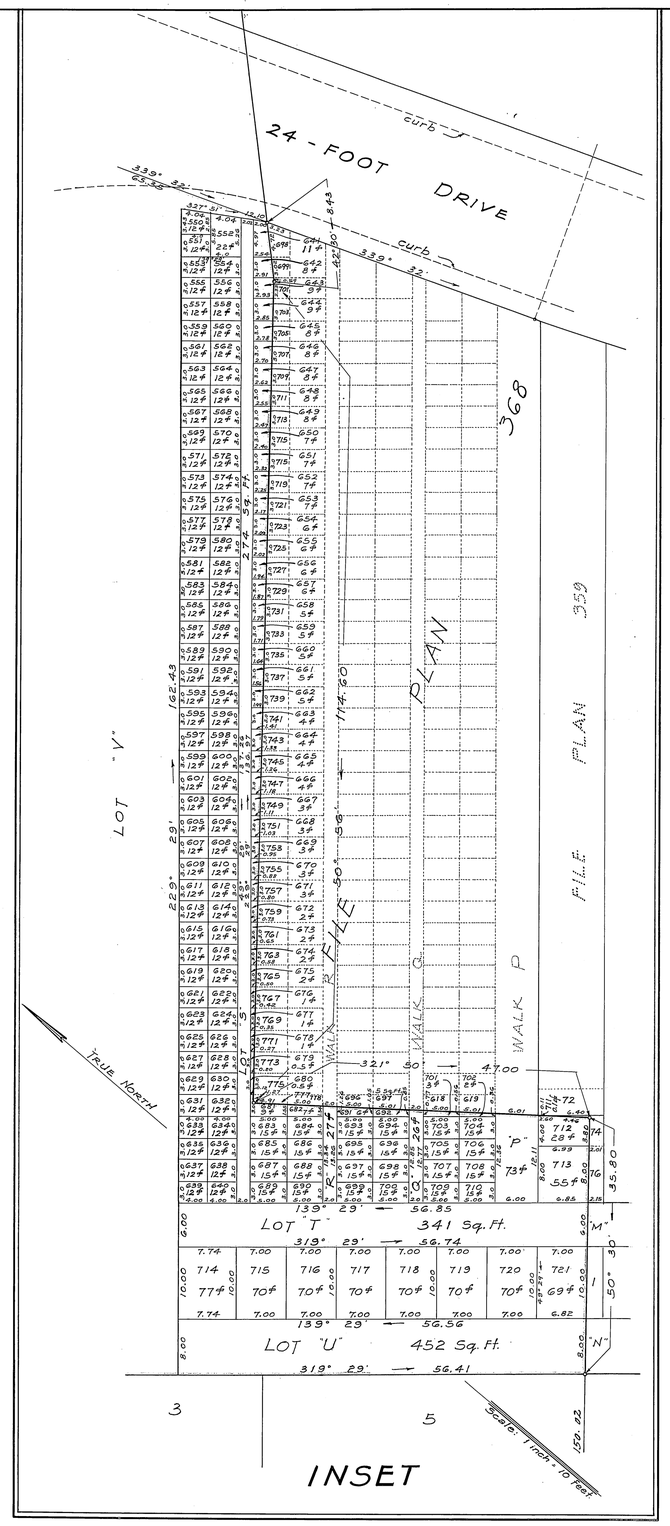

I hereby certify that the map hereon being a subdivision of Land Court Application 128, as herein entitled, has been examined and checked as to form and mathematical correctness and that it has been approved by Order of the Judge of the Land Court dated April 14, 1938.

Honolulu, T.H.
April 14, 1938.

[signature]
Surveyor, Territory of Hawaii.

Filed April 8, 1938
Abraham N. Akana
Assistant Registrar

Tax Map Key: 1-8-01

C. B. 318 : 8

30" X 36" = 7.5 Sq. Ft.