MAP 8

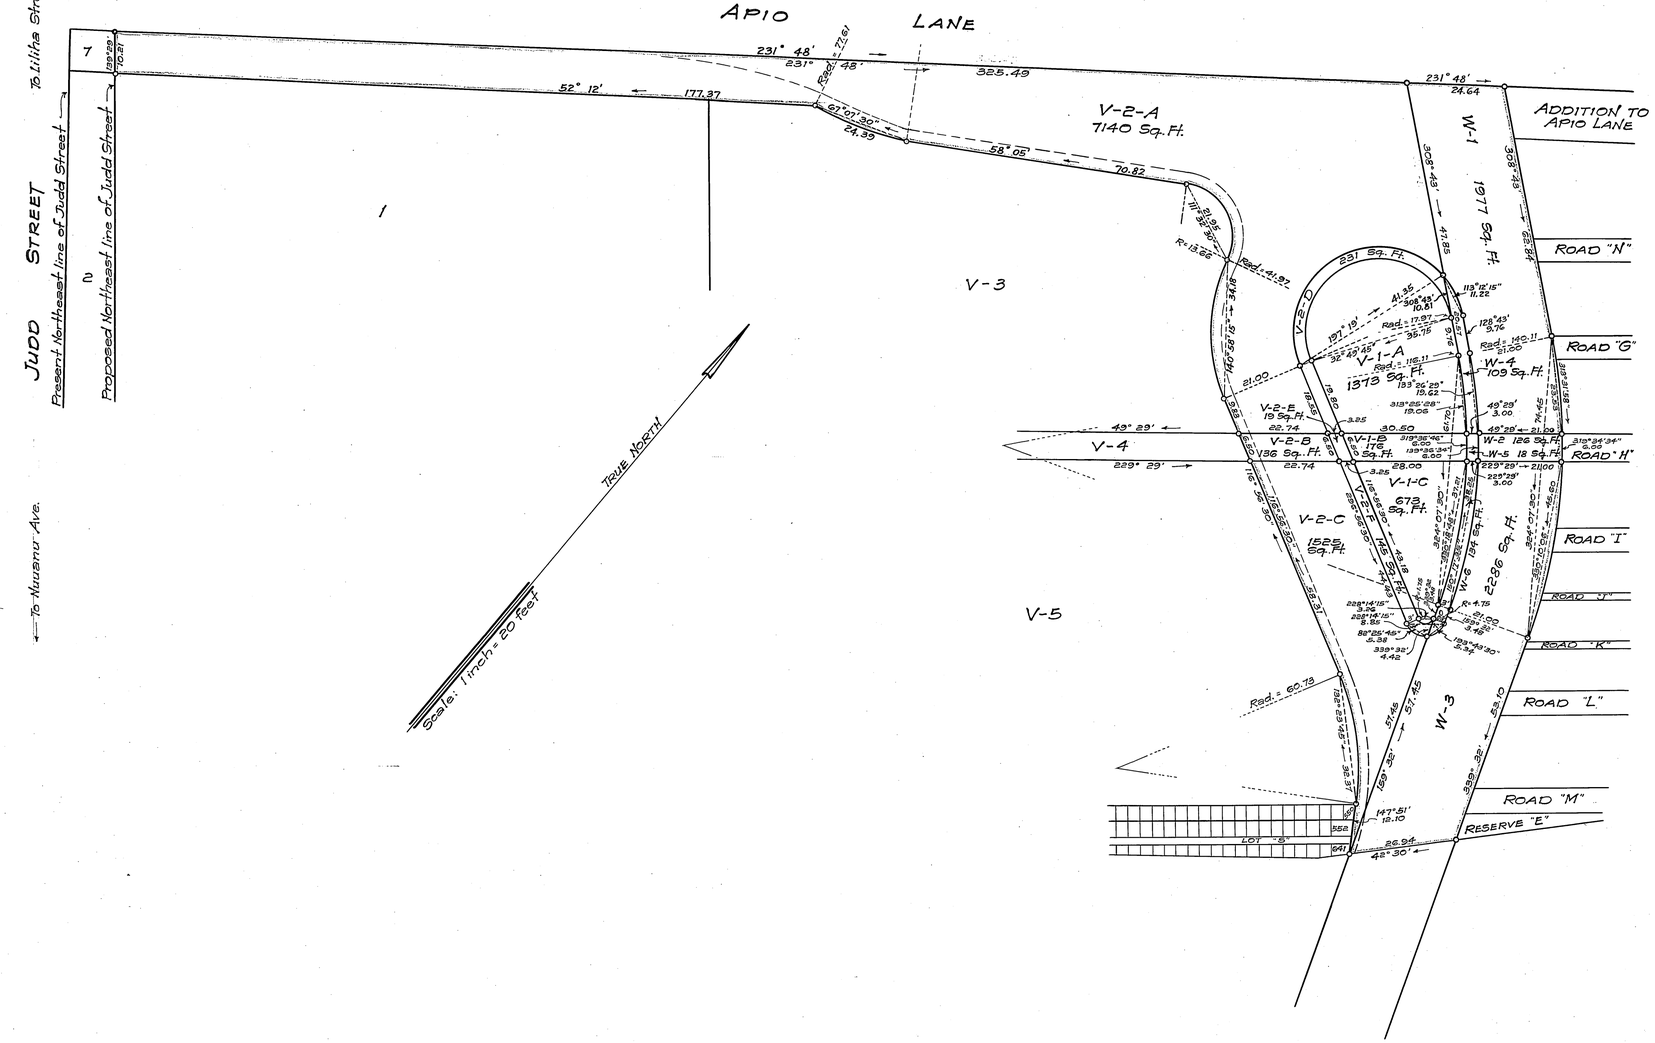

LAND COURT

TERRITORY OF HAWAII

SUBDIVISION OF LOTS V-1, V-2 AND W
OF LAND COURT APPLICATION 128
AS SHOWN ON MAPS 7 AND 6 FILED IN THE OFFICE OF THE
ASSISTANT REGISTRAR OF THE LAND COURT
LOT V-1 INTO LOTS V-1-A TO V-1-C (INCLUSIVE)
LOT V-2 INTO LOTS V-2-A TO V-2-F (INCLUSIVE)
LOT W INTO LOTS W-1 TO W-6 (INCLUSIVE)

AT KAALEO, NUUANU VALLEY,
HONOLULU, OAHU, T. H.

Scale: 1 inch = 20 feet

419 S. M. Damon Bldg.
Honolulu, T. H.
June 25, 1942

FRED E. HARVEY
REGISTERED LAND SURVEYOR
No. 79
HAWAII, U.S.A.

WRIGHT, HARVEY AND WRIGHT,
Fred. E. Harvey
Surveyor and Maker of Plan
Registered Certificate 79-ES

OWNER: OAHU CEMETERY ASSOCIATION
By: [signature]
Its President

HAWAIIAN TRUST COMPANY, LIMITED
Treasurer
By: [signature]
Vice-President
By: [signature]
Assistant Treasurer

Owner's Certificate of Title: 2378

I hereby certify that the map hereon being a subdivision of Land Court Application 128, as herein entitled, has been examined and checked as to form and mathematical correctness and that it has been approved by Order of the Judge of the Land Court dated July 16, 1942.

Honolulu, T.H.
July 16, 1942.

L. M. Whitehouse
Surveyor, Territory of Hawaii.
By: Robert D. King
Principal Cadastral Engineer.

NOTES:
For rights of Way, if any, see certificate of title.
Also, see petition for subdivision.

Filed July 8, 1942
Abraham K. Akau
Assistant Registrar

Tax Map Key: 1-8-01

21" X 32" = 4.7 Sq. Ft.