128

MAP 9

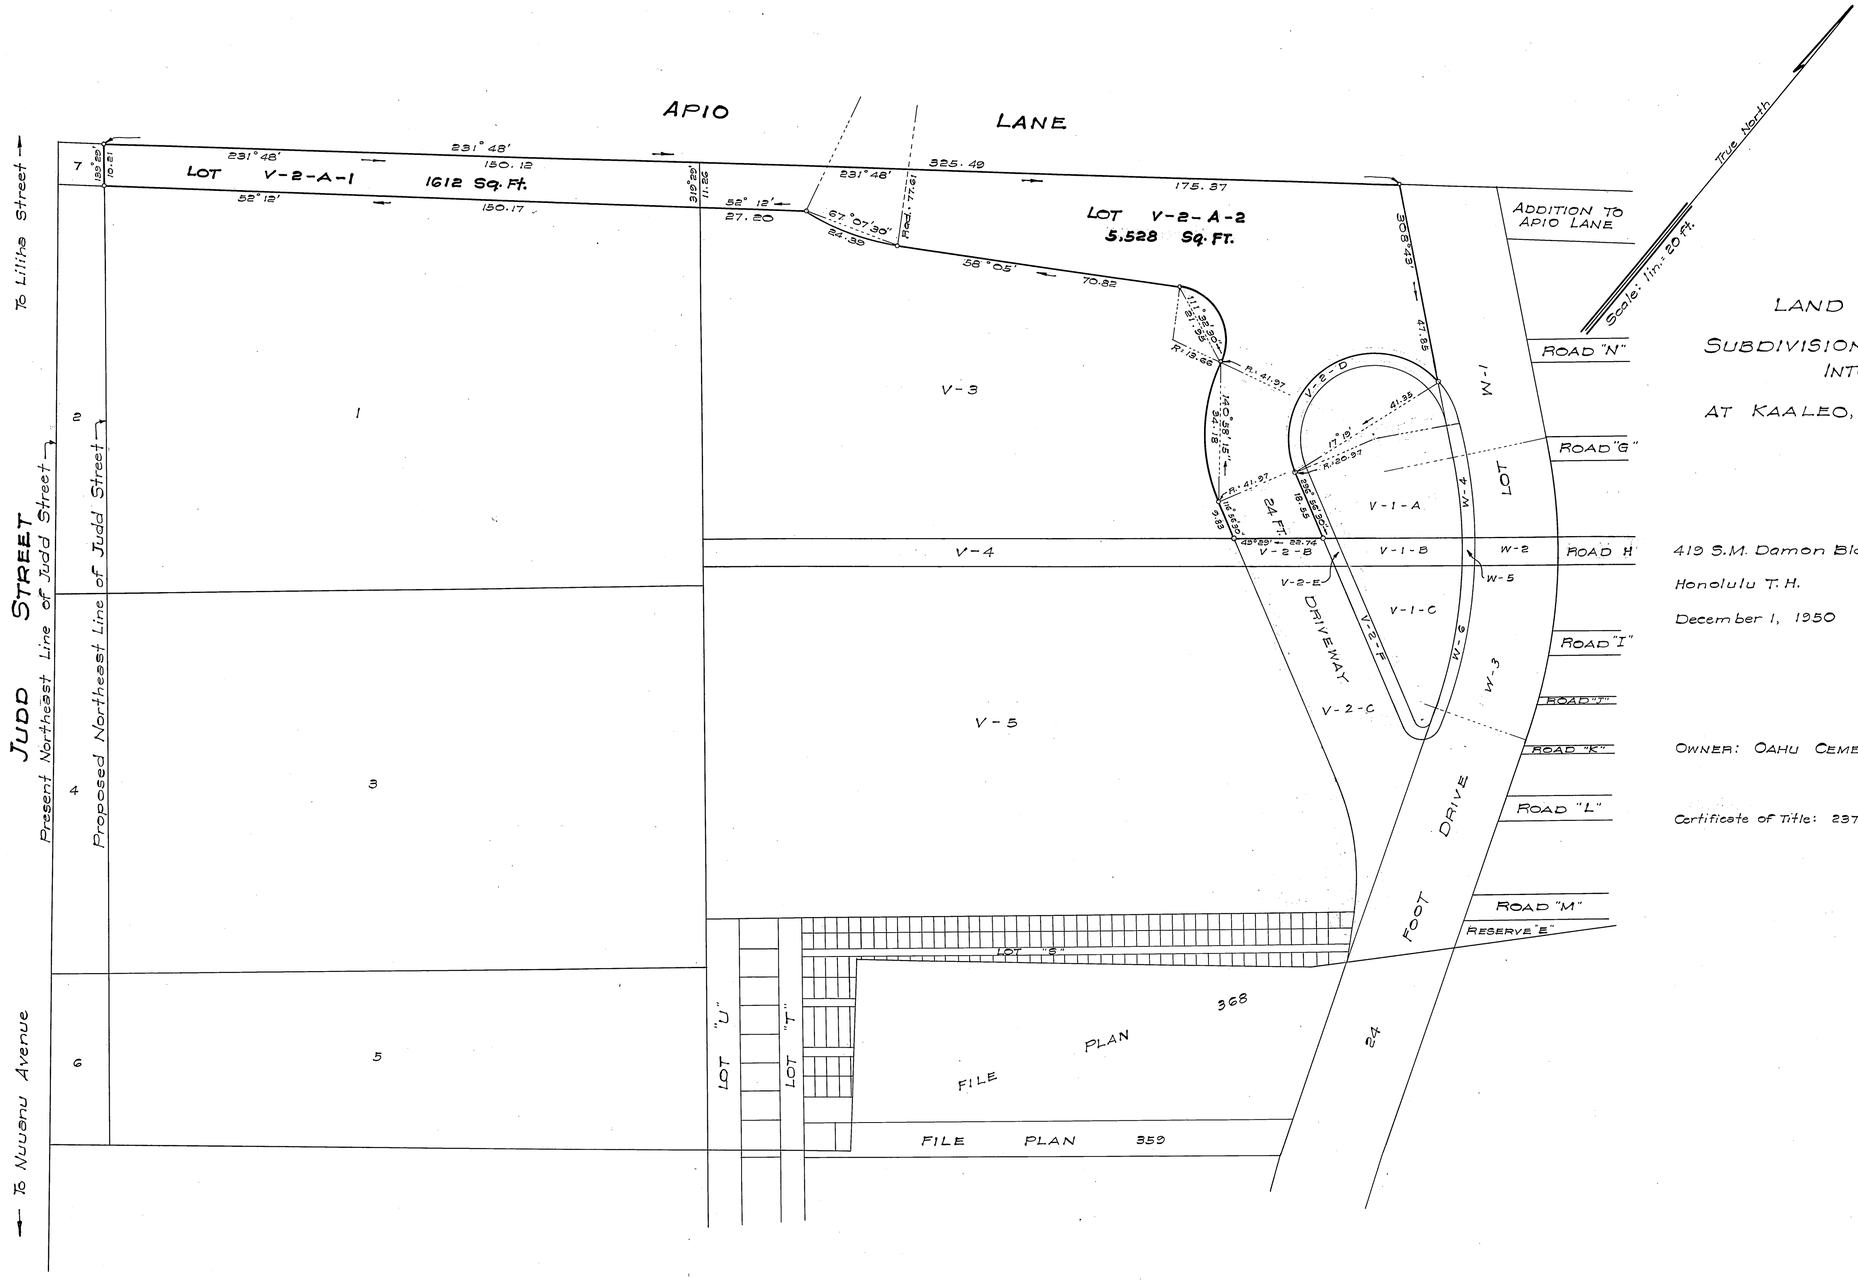

LAND COURT

TERRITORY OF HAWAII

LAND COURT APPLICATION 128

SUBDIVISION OF LOT V-2-A AS SHOWN ON MAP 8
INTO LOTS V-2-A-1 AND V-2-A-2

AT KAALEO, NUUANU VALLEY, HONOLULU, OAHU, T.H.

419 S.M. Damon Bldg.
Honolulu T. H.
December 1, 1950

FRED E. HARVEY
REGISTERED LAND SURVEYOR
No. 79
HAWAII, U.S.A.

Fred E. Harvey
Surveyor and Maker of Plan
Registered Certificate No. 79 E.S.

OWNER: OAHU CEMETERY ASSOCIATION

Certificate of Title: 2378

AUTHORIZED AND APPROVED BY ORDER OF THE
JUDGE OF THE LAND COURT DATED: FEBRUARY 9, 1951

BY ORDER OF THE COURT

D. Thurlballand
REGISTRAR OF THE LAND COURT

Filed Feb. 1, 1951
Abraham M. Akana
Assistant Registrar

Tax Map Key: 1-8-08

21" X 32": 4.7 Sq. Ft.