MAP 10

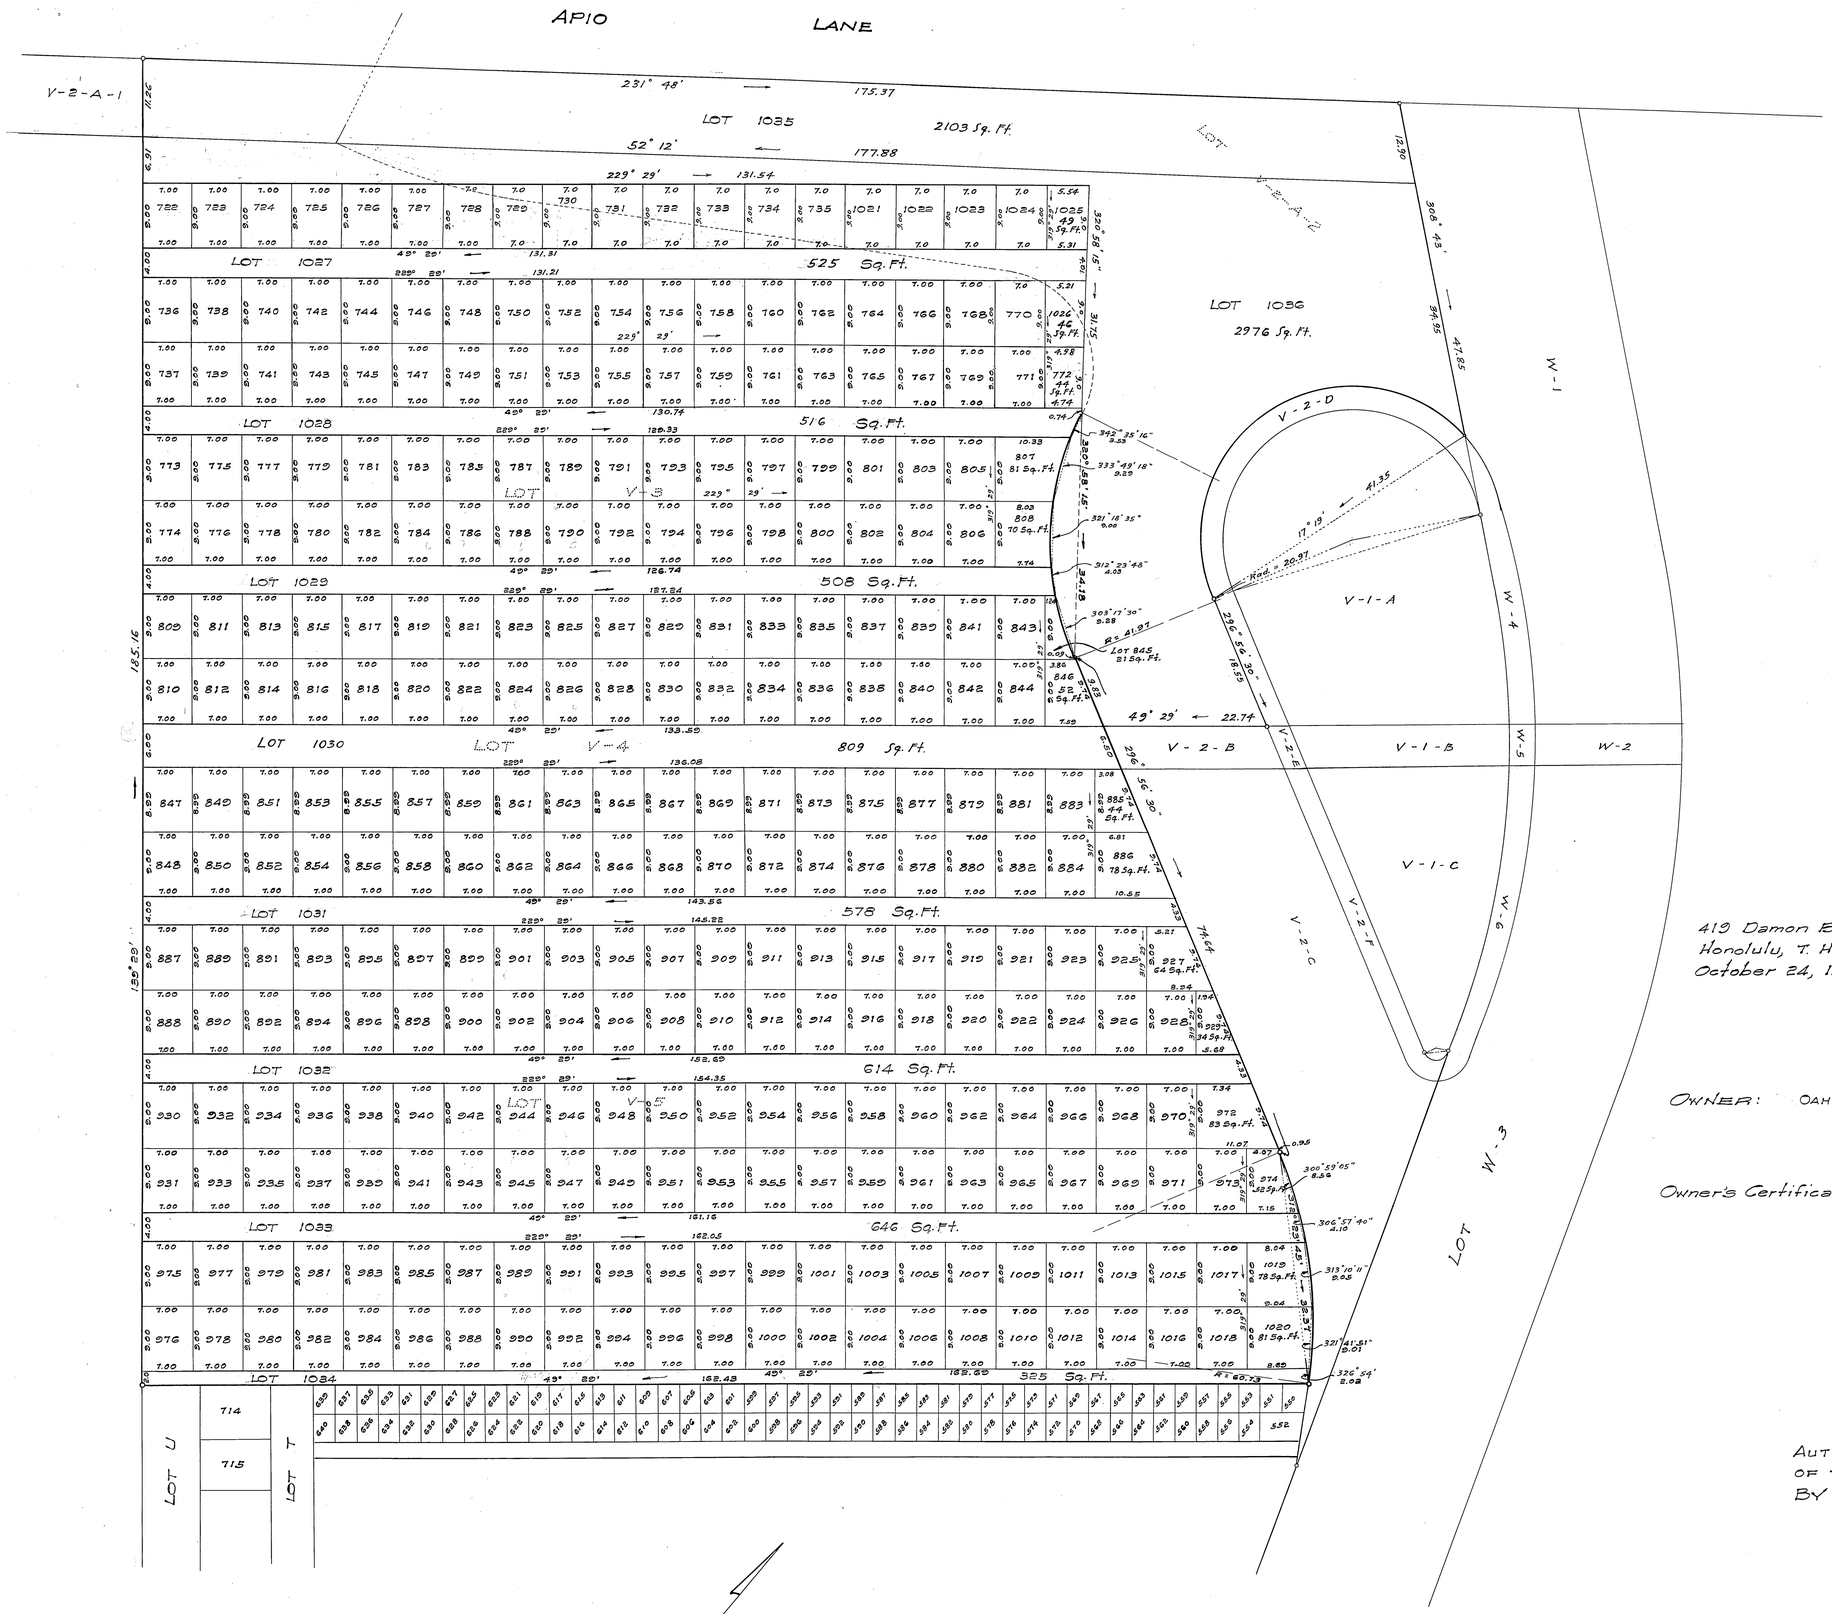

LAND COURT

TERRITORY OF HAWAII

LAND COURT APPLICATION 128

CONSOLIDATION OF LOT V-2-A-2 AS SHOWN ON MAP 9
LOTS V-3, V-4, AND V-5 AS SHOWN ON MAP 7
AND RESUBDIVISION OF SAID CONSOLIDATION
INTO LOTS 722 TO 1036 (INCLUSIVE)
AT KAALEO, NUUANU VALLEY, HONOLULU, OAHU, T. H.

419 Damon Bldg.
Honolulu, T. H.
October 24, 1949

Fred E. Harvey
Surveyor and Maker of Plan
Registered Certificate 79-ES

OWNER: OAHU CEMETERY ASSOCIATION

Owner's Certificate of Titles: 2378 AND 47494

AUTHORIZED AND APPROVED BY ORDER OF THE JUDGE OF THE LAND COURT DATED: FEBRUARY 9, 1951.
BY ORDER OF THE COURT.

[signature]
REGISTRAR OF THE LAND COURT.

NOTE: LOTS 722 to 735 (inclusive) = 63 Sq. Ft.
LOTS 736 to 771 (inclusive) = 63 Sq. Ft.
LOTS 773 to 806 (inclusive) = 63 Sq. Ft.
LOTS 809 to 844 (inclusive) = 63 Sq. Ft.
LOTS 847, 849, 851, 853, 855, 857, 859, 861, 863, 865, 867, 869, 871, 873, 875, 877, 879, 881 and LOT 883 = 62.9 Sq. Ft.
LOTS 848, 850, 852, 854, 856, 858, 860, 862, 864, 866, 868, 870, 872, 874, 876, 878, 880, 882 and LOT 884 = 63 Sq. Ft.
LOTS 887 to 926 (inclusive) and LOT 928 = 63 Sq. Ft.
LOTS 930 to 971 (inclusive) and LOT 973 = 63 Sq. Ft.
LOTS 975 to 1018 (inclusive) = 63 Sq. Ft.
LOTS 1021 to 1024 (inclusive) = 63 Sq. Ft.

Filed Feb. 1, 1951
[signature]
Assistant Registrar

Tax Map Key: 1-8-01

certif. only 30" x 36" = 7.5 Sq. Ft.