MAP 1

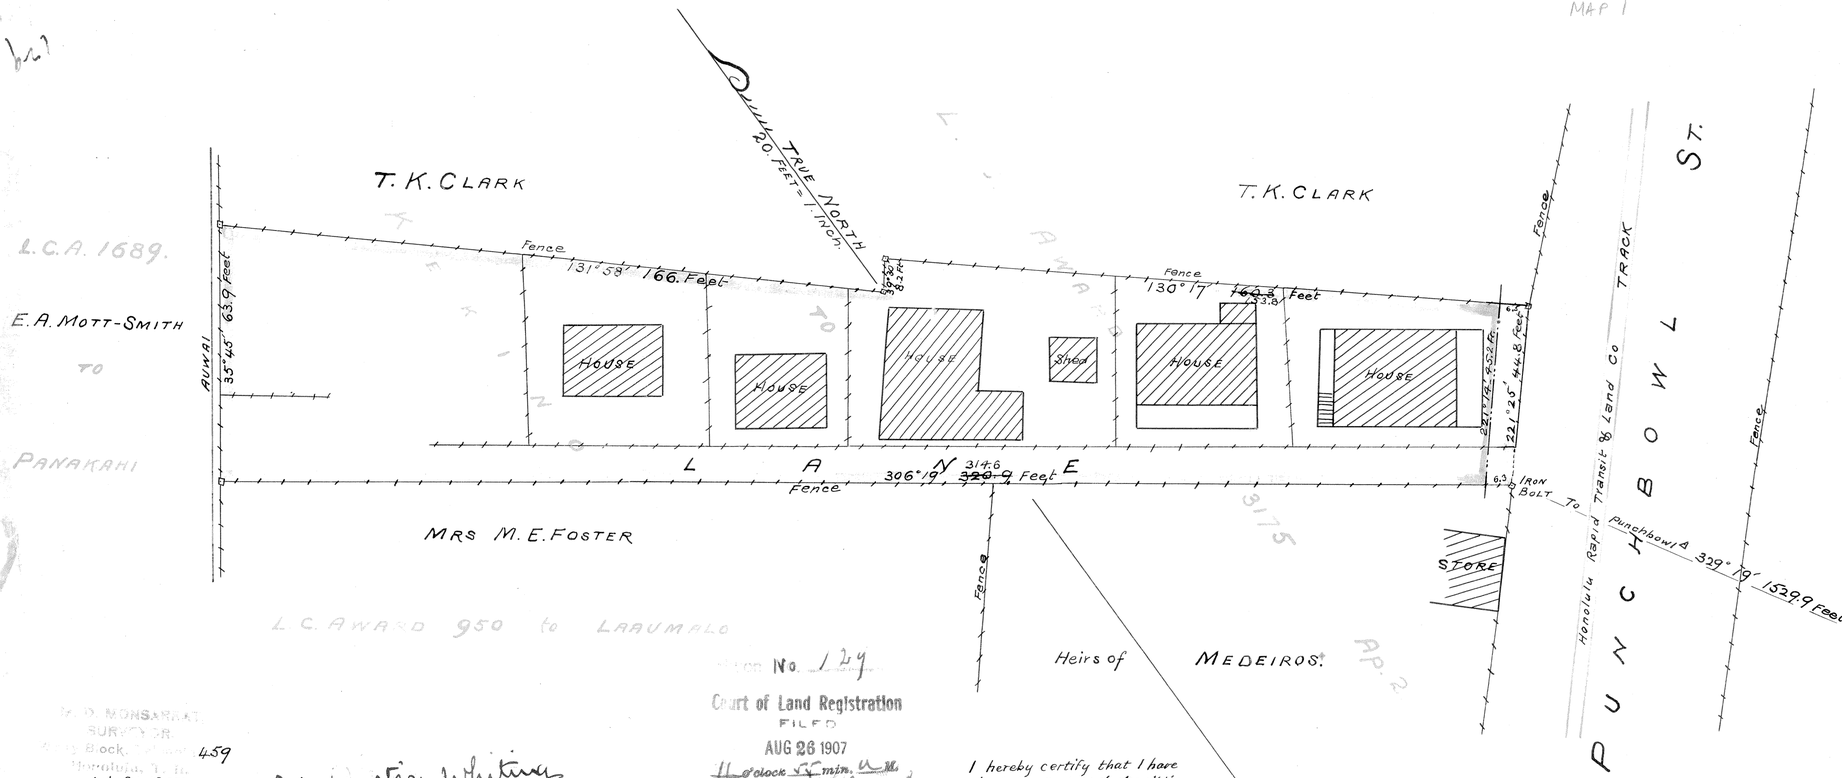

Court of Land Registration
Map and Description with Petition No. 129.
Y. Anin Tuwstee filed Aug 26, 1907.

Being a portion of L. C. Award 3175 Apana. 2. to Kekino
On the North West side of Punchbowl Street Auwaiolimu
Honolulu Kona Oahu

(a.c.a) Commencing at a point 126°19', 6.3 feet, from an iron bolt ~~at the South corner of this piece of~~
(a.c.a) ~~land~~ on the North West side of Punchbowl Street.
From this iron bolt the Government Survey Station Punchbowl Δ bears by true Azimuth 329°19' 1529.9 feet, and running as follows. by true Azimuths viz:

(a.c.a) 1. 221° ~~25~~ 14' ~~44.8~~ 45.2 feet along Punchbowl Street ~~along fence to angle in same~~ Thence
(a.c.a)
2. 130°17' ~~160.3~~ 153.8 feet along mauka portion of Apana. 2. of L. C. Award 3175 to Kekino along fence to angle in same.
3. 39°30' 8.2 feet along same along fence to angle in same
4. 131°58' 166. feet along same along fence to angle in same near auwai Thence
5. 35°45' 63.9 feet along L. C. Award 1689 to Panakahi along fence (near auwai) to angle in same Thence
(a.c.a) 6. 306°19' ~~320.9~~ 314.6 feet along L. C. Award 950 to Laaumalo and along makai portion of Apana. 2. of L. C. Award 3175 to Kekino along fence to initial point.

(a.c.a) Area ~~475~~ 387/1000 Acre.

M. D. Monsarrat
Surveyor

Honolulu July 31. 1907.

M. D. MONSARRAT
SURVEYOR
Honolulu, T. H.
July 31. 1907.

459

W. Austin Whiting
Attorney for Petitioner
Y. Anin Tuwstee
P.O. Box 735.
Aug 26- 1907.

Petition No. 129
Court of Land Registration
FILED
AUG 26 1907
11 o'clock 55 min. A. M.
W. Howard
Registrar.

I hereby certify that I have examined the map and description hereon and have found them to be correct.
Honolulu, Nov. 7, 1907.
Arthur C. Alexander
Court Surveyor.

Note
The Magnetic variation July 30. 1907 at the initial point was 11° East.