MAP 2

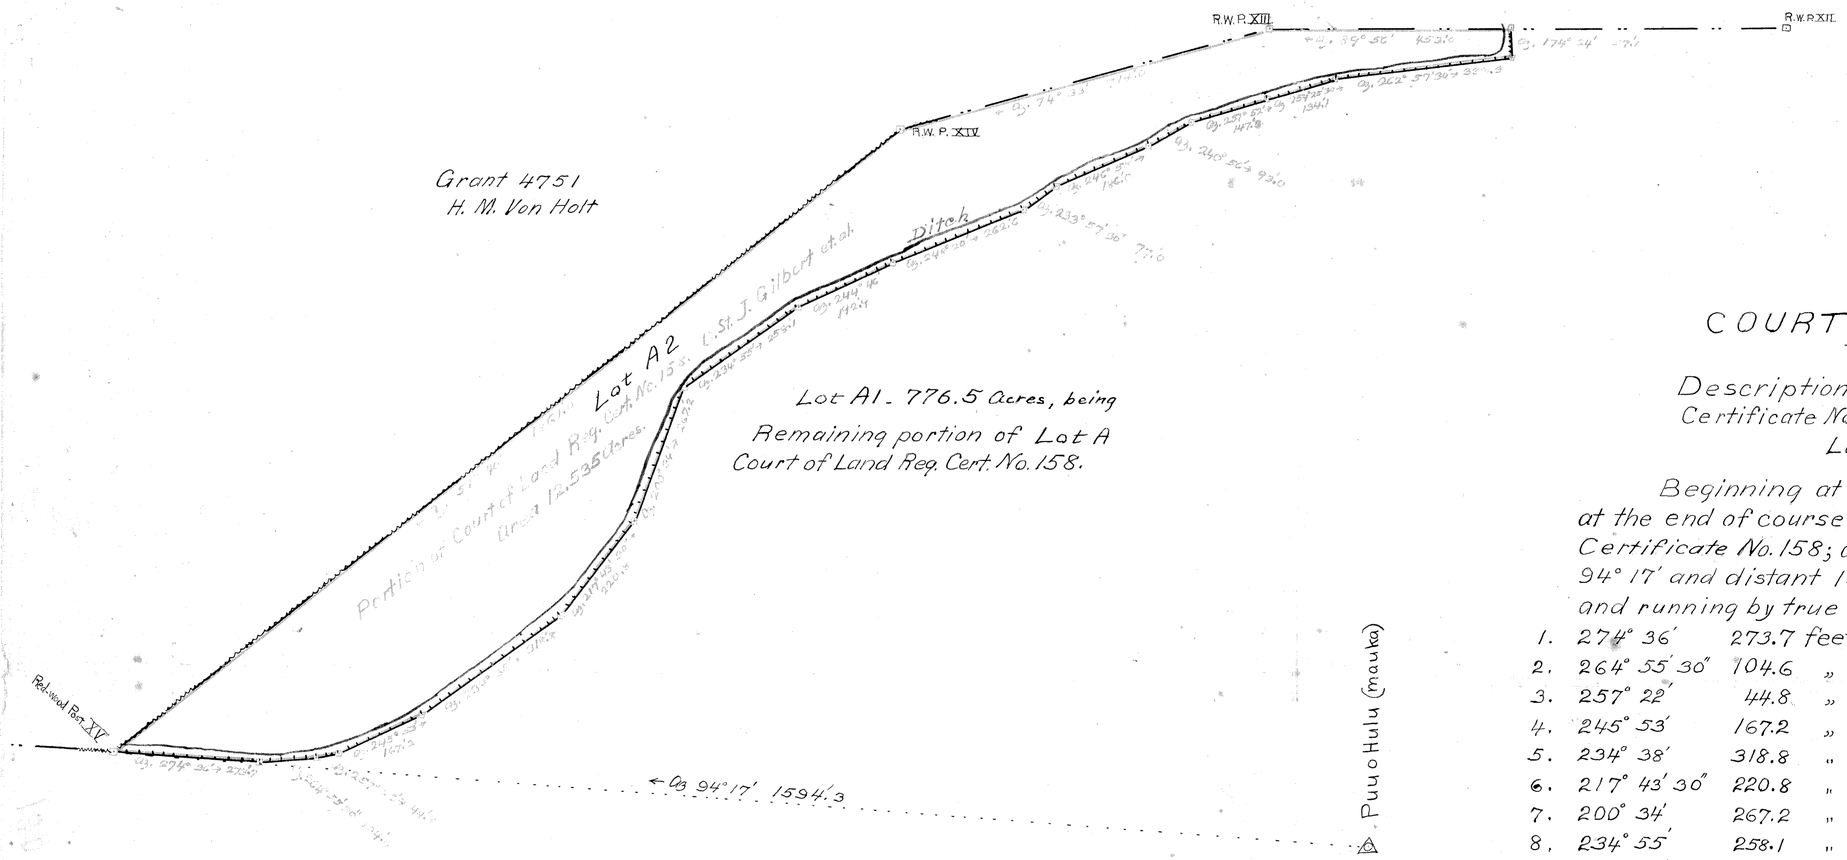

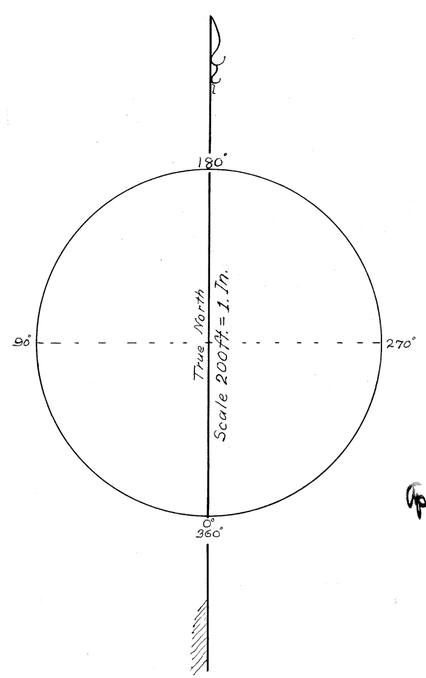

Approved:-
[illegible]
Judge, Court of Land Registration

COURT OF LAND REGISTRATION
TERRITORY OF HAWAII

Description of a portion of Court of Land Registration Certificate No. 158, Petition No. 130, Lot A, O. St. J. Gilbert et. al.
Located at Lualualei Waianae

Beginning at the Red Wood Post (marked XV); said Post being at the end of course No. 20, as described in said Court of Land Registration Certificate No. 158; and also said Red-wood Post XV, being true azimuth 94° 17' and distant 1594.3 feet from Puu o Hulu (mauka) Triangulation Station; and running by true azimuths:-

1.	274° 36'	273.7	feet, along fence to corner post;
2.	264° 55' 30"	104.6	" , " " " algeroba tree;
3.	257° 22'	44.8	" , " " " " " ;
4.	245° 53'	167.2	" , " " " corner post;
5.	234° 38'	318.8	" , " " " " " ;
6.	217° 43' 30"	220.8	" , " " " " " ;
7.	200° 34'	267.2	" , " " " " " ;
8.	234° 55'	258.1	" , " " " algeroba tree;
9.	244° 46'	192.9	" , " " " corner post;
10.	248° 20'	262.6	" , " " " " " ;
11.	233° 57' 30"	77.0	" , " " " algeroba tree;
12.	246° 58'	186.0	" , " " " " " ;
13.	240° 56'	93.0	" , " " " " " ;
14.	251° 52'	147.3	" , " " " " " ;
15.	254° 25' 30"	134.1	" , " " " " " ;
16.	262° 57' 30"	333.3	" , " " " " " ;
17.	174° 24'	57.1	" , " " " line described in Court of Land Reg. Cert. 158;
18.	89° 56'	453.0	" , " Course 18 of Court of Land Reg. Cert. No. 158;
19.	74° 33'	714.0	" , " " 19 of same ;
20.	51° 40'	1861.0	" , " " 20 " " , to the

point of beginning.

Containing an area of 12.535 Acres.

Honolulu
November 11th 1909.

E. D. Baldwin
Surveyor.

Baldwin & Alexander Civil Engineers & Surveyors
405 Judd Bldg. Honolulu.