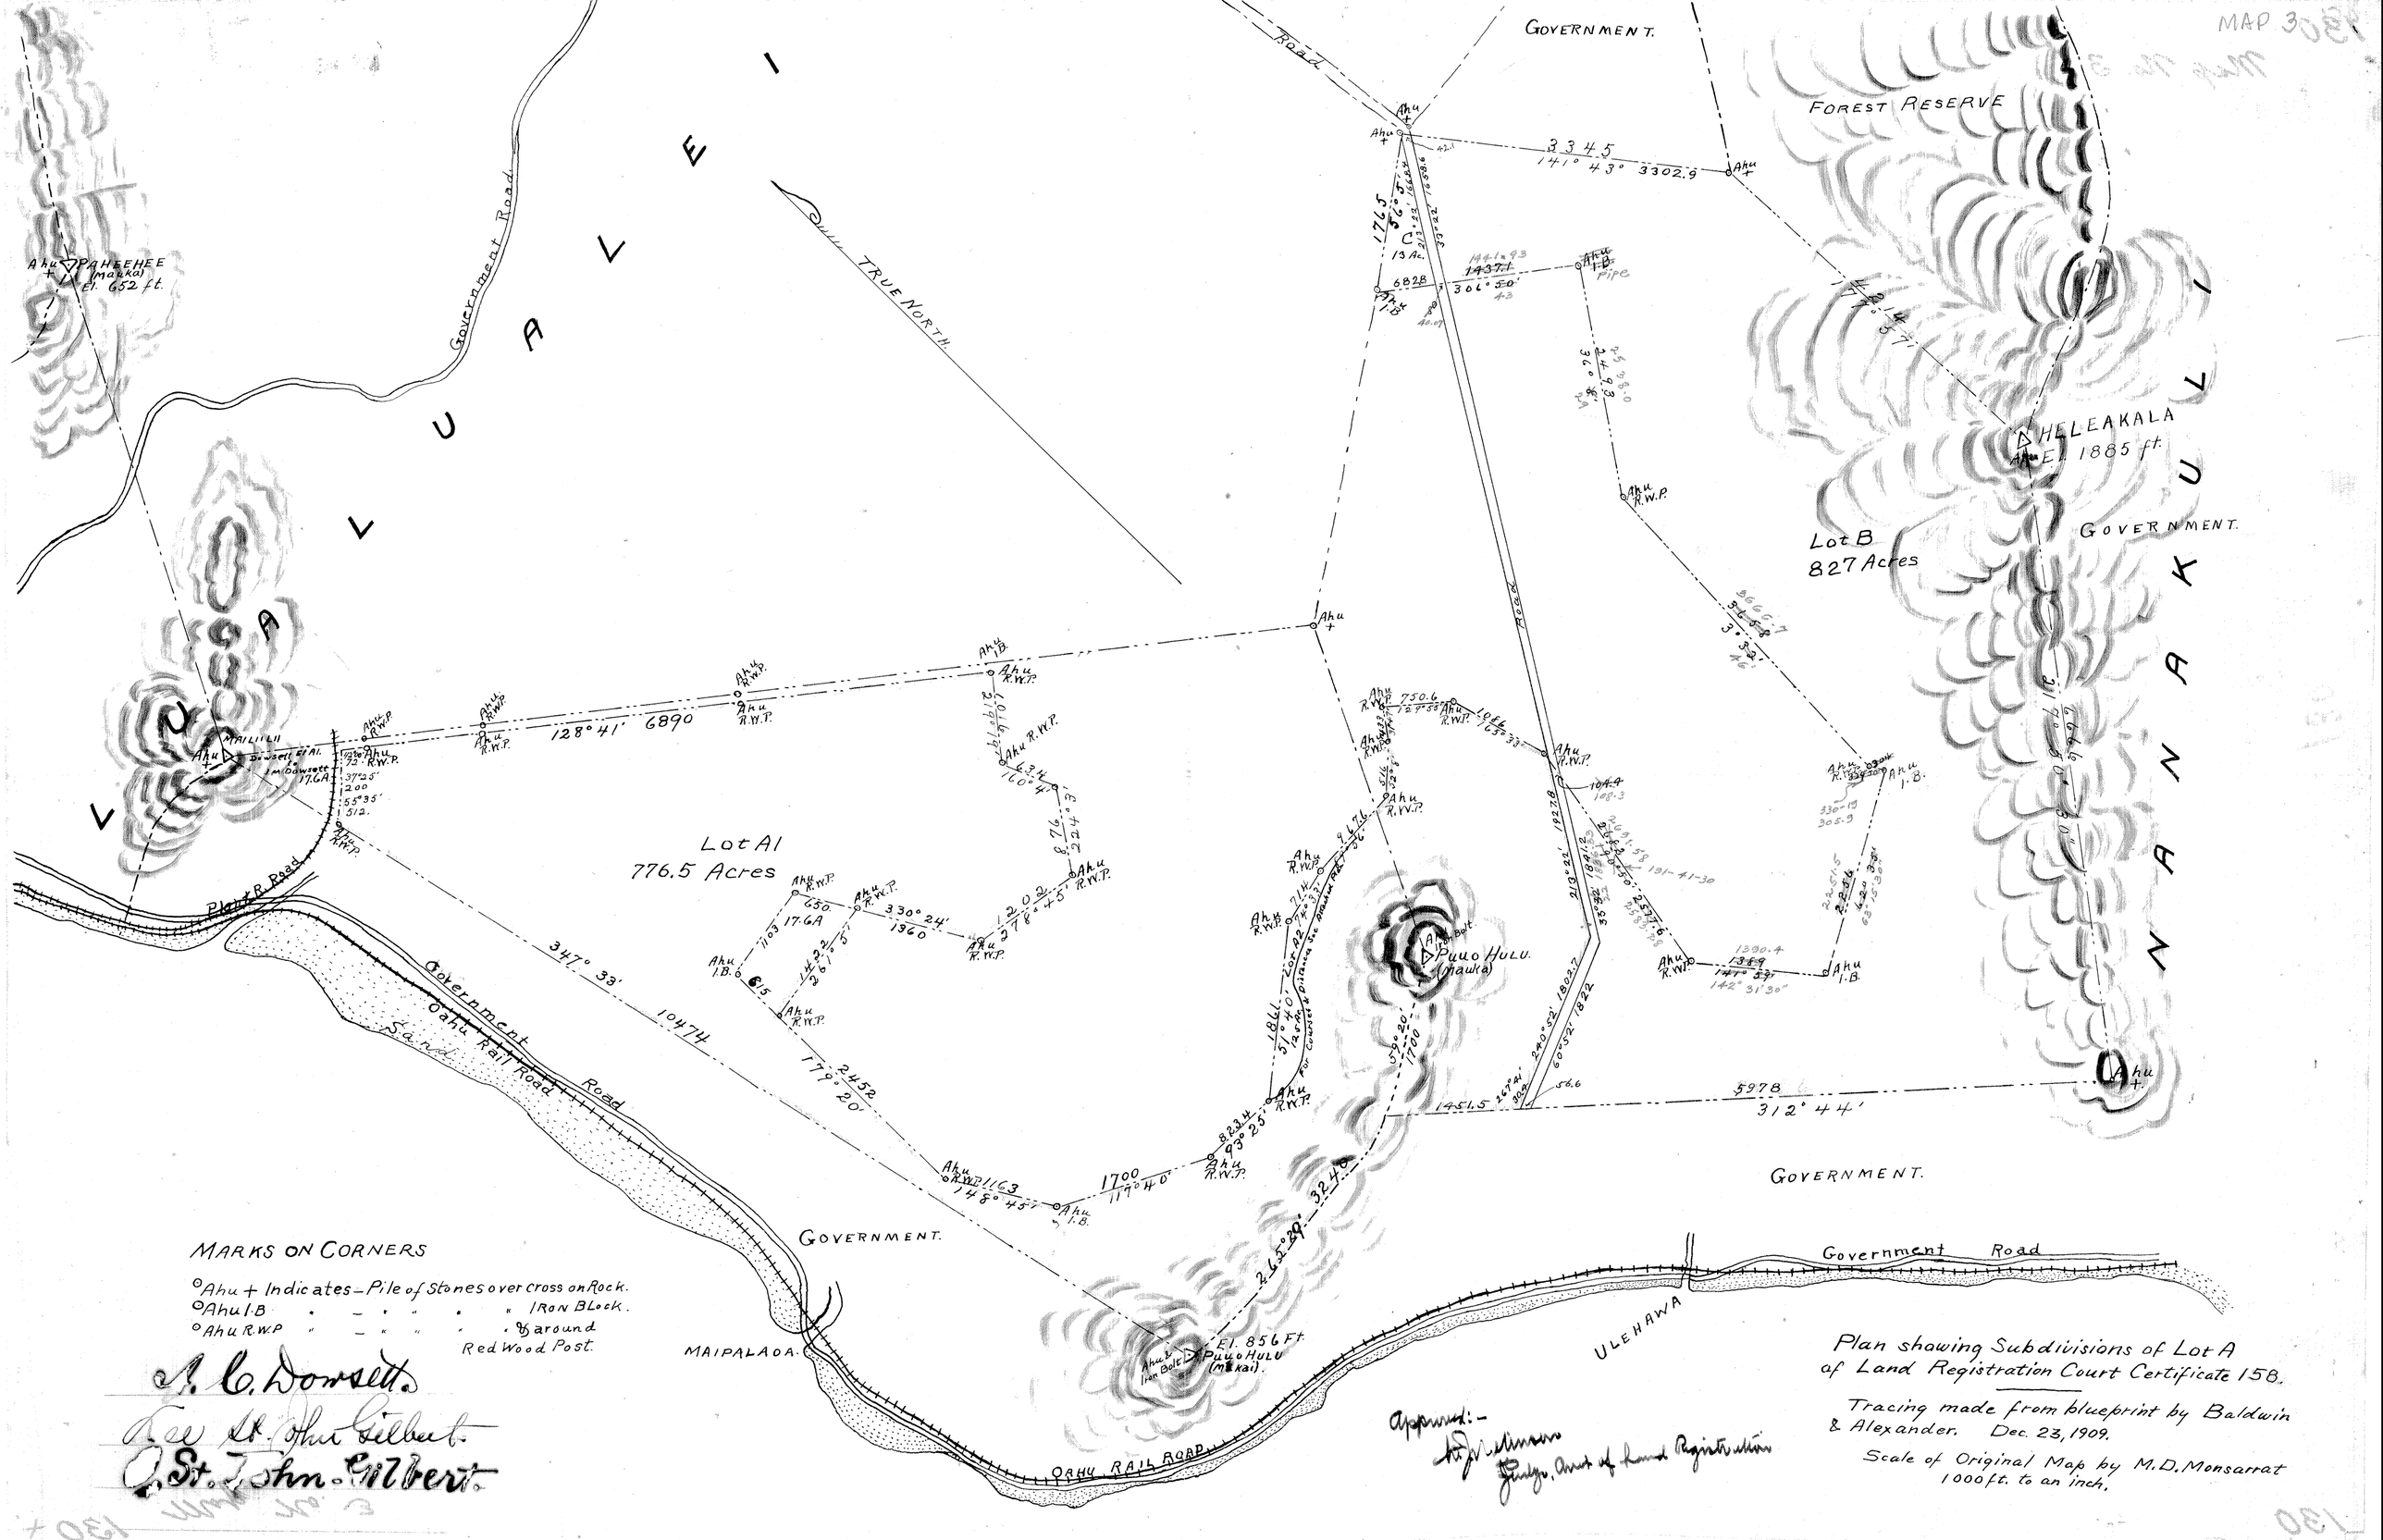
MAP 3
GOVERNMENT.
FOREST RESERVE
Road
3345
141° 43' 3302.9
TRUE NORTH.
Government Road
PAHEEHEE (Mauka) El. 652 ft.
HELEAKALA El. 1885 ft.
Lot B
827 Acres
GOVERNMENT.
Lot A1
776.5 Acres
128° 41' 6890
347° 33' 10474
Plant R. Road
Government Road
Oahu Rail Road
Sand
MAILILII
Dowsett El. Al.
Puuo Hulu (Mauka)
Puuo Hulu (Makai)
El. 856 Ft.
5978
312° 44'
GOVERNMENT.
GOVERNMENT.
MAIPALAOA
ULEHAWA
Government Road
OAHU RAIL ROAD
MARKS ON CORNERS
Ahu + Indicates – Pile of Stones over cross on Rock.
Ahu I.B " – " " " " Iron Block.
Ahu R.W.P " – " " " " & around Red Wood Post.
A. C. Dowsett.
Lee St. John Gilbert.
O. St. John Gilbert.
Approved:-
Judge, Court of Land Registration
Plan showing Subdivisions of Lot A of Land Registration Court Certificate 158.
Tracing made from blueprint by Baldwin & Alexander. Dec. 23, 1909.
Scale of Original Map by M. D. Monsarrat 1000 ft. to an inch.