MAP 4

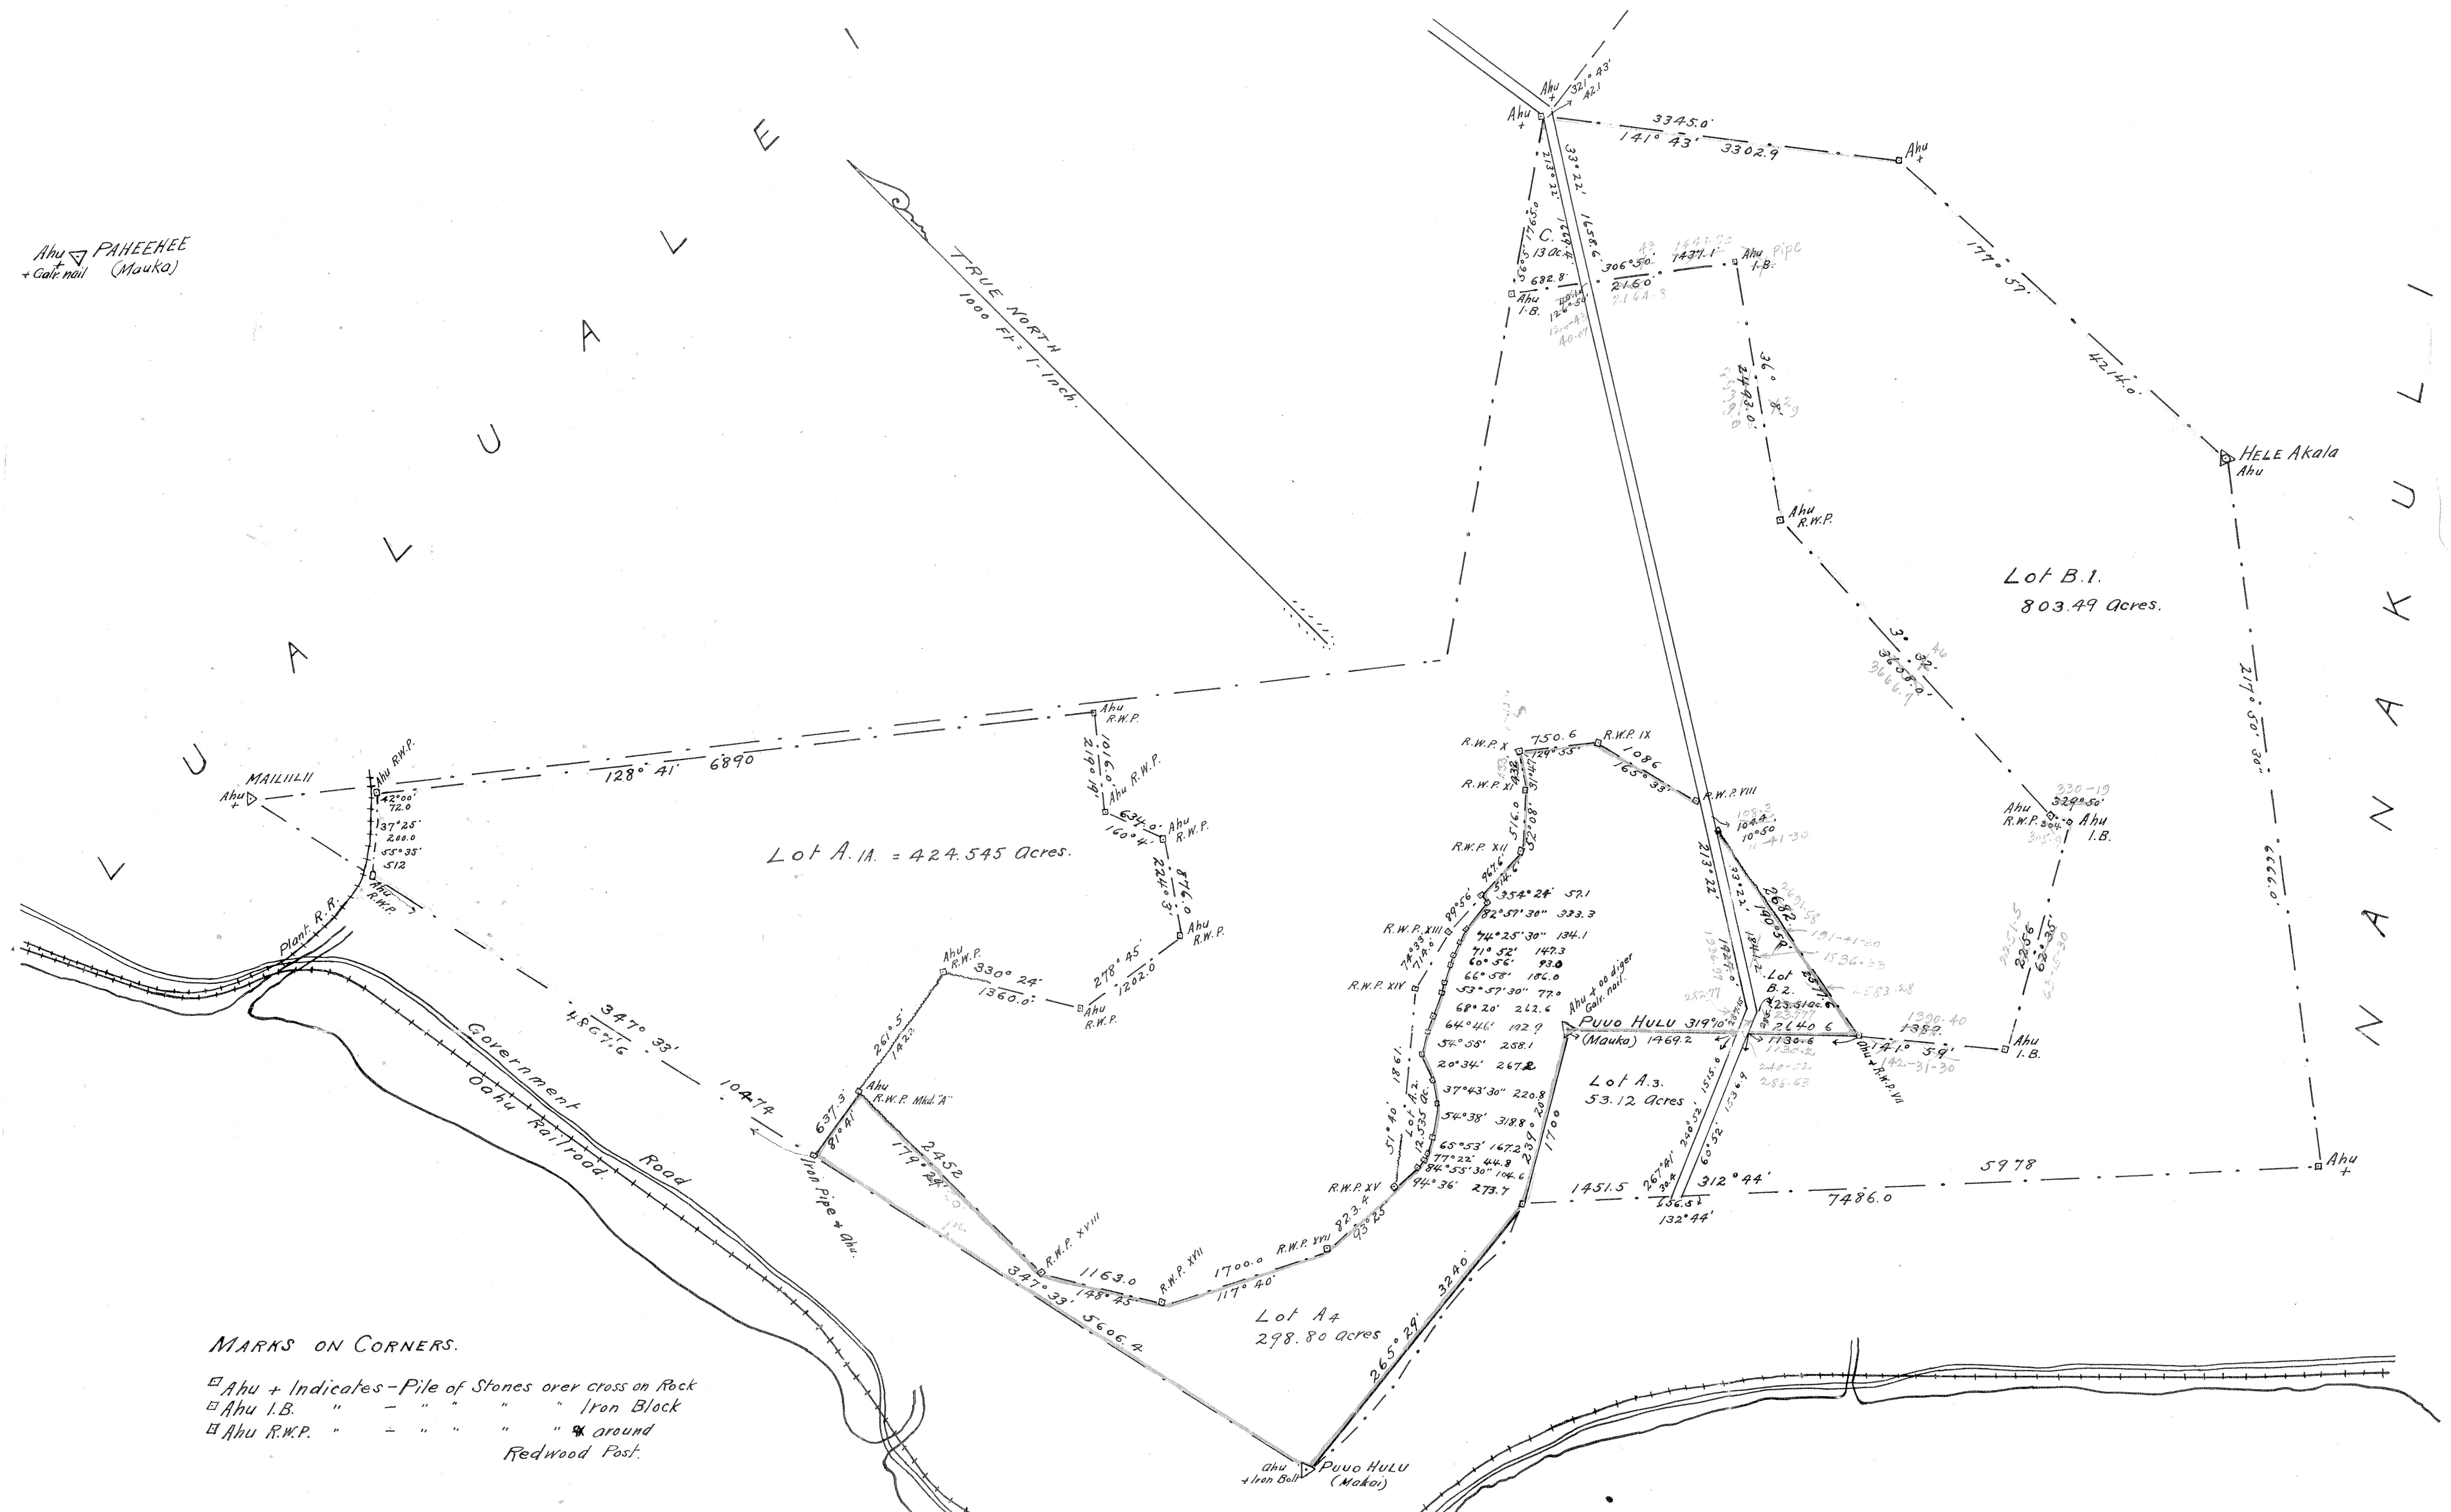

COURT OF LAND REGISTRATION
TERRITORY OF HAWAII

Description of a Portion of Court of Land Registration Certificate No. 253 Petition No. 130 Lot A + B, O. St. J. Gilbert et. al. Located at Lualualei Waianae Oahu.

Lot A4 and Lot B2.

Beginning at the Government Survey Trig. Station Puu o Hulu (makai), marked by an iron bolt and Ahu, From this station the following Government Survey Stations bear by true azimuths: viz: Paheehee (mauka) 179° 55', Mailiilii 167° 33', 11756 feet, and Puu o Hulu (mauka) 256° 33', and running by true azimuths:-

1. 265° 29' 3240.0 feet, along Government remnant, up ridge to unmarked point on ridge:
2. 239° 20' 1700.0 feet, along remaining portion of Court of Land Reg. Cert. No. 253 up top of ridge to Government Survey Trig. Station Puu o Hulu (mauka);
3. 319° 10' 2640.6 feet, along remaining portion of Court of Land Reg. Cert. No. 253, crossing Gov't Road reserve, to Red-wood-post marked VII and Ahu;
4. 190° 50' 2682.0 feet, along remaining portion of Grant 4751 to H. M. Von Holt, to Red-wood-post marked VIII and Ahu;
5. 165° 33' 1086.0 feet, along same to Red-wood-post marked IX and Ahu;
6. 129° 55' 750.6 " , " " " " " " " X " ";
7. 31° 47' 433.0 " , " " " " " " " XI " ";
8. 52° 08' 516.0 " , " " " " " " " XII " ";
9. 89° 56' 514.6 " , " " to Northeast corner of Lot A2 Portion of Court of Land Reg. Cert. No. 158, said to Makaha Coffee, Co. Ltd.;
10. 354° 24' 57.1 feet, along same;
11. 82° 57' 30" 333.3 " , " ";
12. 74° 25' 30" 134.1 " , " ";
13. 71° 52' 147.3 " , " ";
14. 60° 56' 93.0 " , " ";
15. 66° 58' 186.0 " , " ";
16. 53° 57' 30" 77.0 " , " ";
17. 68° 20' 262.6 " , " ";
18. 64° 46' 192.9 " , " ";
19. 54° 55' 258.1 " , " ";
20. 20° 34' 267.2 " , " ";
21. 37° 43' 30" 220.8 " , " ";
22. 54° 38' 318.8 " , " ";
23. 65° 53' 167.2 " , " ";
24. 77° 22' 44.8 " , " ";
25. 84° 55' 30" 104.6 " , " ";
26. 94° 36' 273.7 " , " " , to Red-wood-post marked XV, from which Red-wood-post, Government Survey Trig. Sta. Puu-o-Hulu (mauka) bears by true azimuth 274° 17' and is distant 2349 feet;
27. 93° 25' 823.4 feet, along remaining portion of Gr. 4751 to H. M. von Holt, to Red-wood-post marked XVI & ahu;
28. 117° 40' 1700.0 feet, along same, to Red-wood-post marked XVII & ahu;
29. 148° 45' 1163.0 " , " " , " " " " " XVIII & ahu;
30. 179° 20' 2452.0 " , " " , " " " " " A & ahu; at corner of coral wall;
31. 81° 41' 637.3 feet, along remaining portion of Court of Land Reg. Cert. No. 253, to Iron Pipe;
32. 347° 33' 5606.4 feet, along Government Homestead Lots, and Government remnant to the point of beginning.

Area	324.265 Acres
Less area of 40' Gov't Road reserve	1.955
Containing an Area of	322.31 Acres

Honolulu
December 26th 1910.

E. D. Baldwin
Surveyor.
Portion of above Description compiled from Court of Land Reg. Map in Petition No. 130.

Baldwin & Alexander
Civil Engineers & Surveyors
405 Judd Bldg.
Honolulu.

I hereby certify that this is a true and correct copy of a portion of Land Registration Certificate No 253 Petition No 130.
Geo. T. Wright
Honolulu Jan 18-1911

The above plan and description is approved.
Geo. T. Wright
Asst. Engr. & Surveyor Land Reg. Court.
Honolulu Jan 18-1911

COURT of LAND REGISTRATION
FILED
JAN.-11.-1911.
3 o'clock 20 min P. M.
M. T. Simonton
Registrar.

Approved:-
[illegible]
Judge, Court of Land Registration
Honolulu, February 13th 1911.