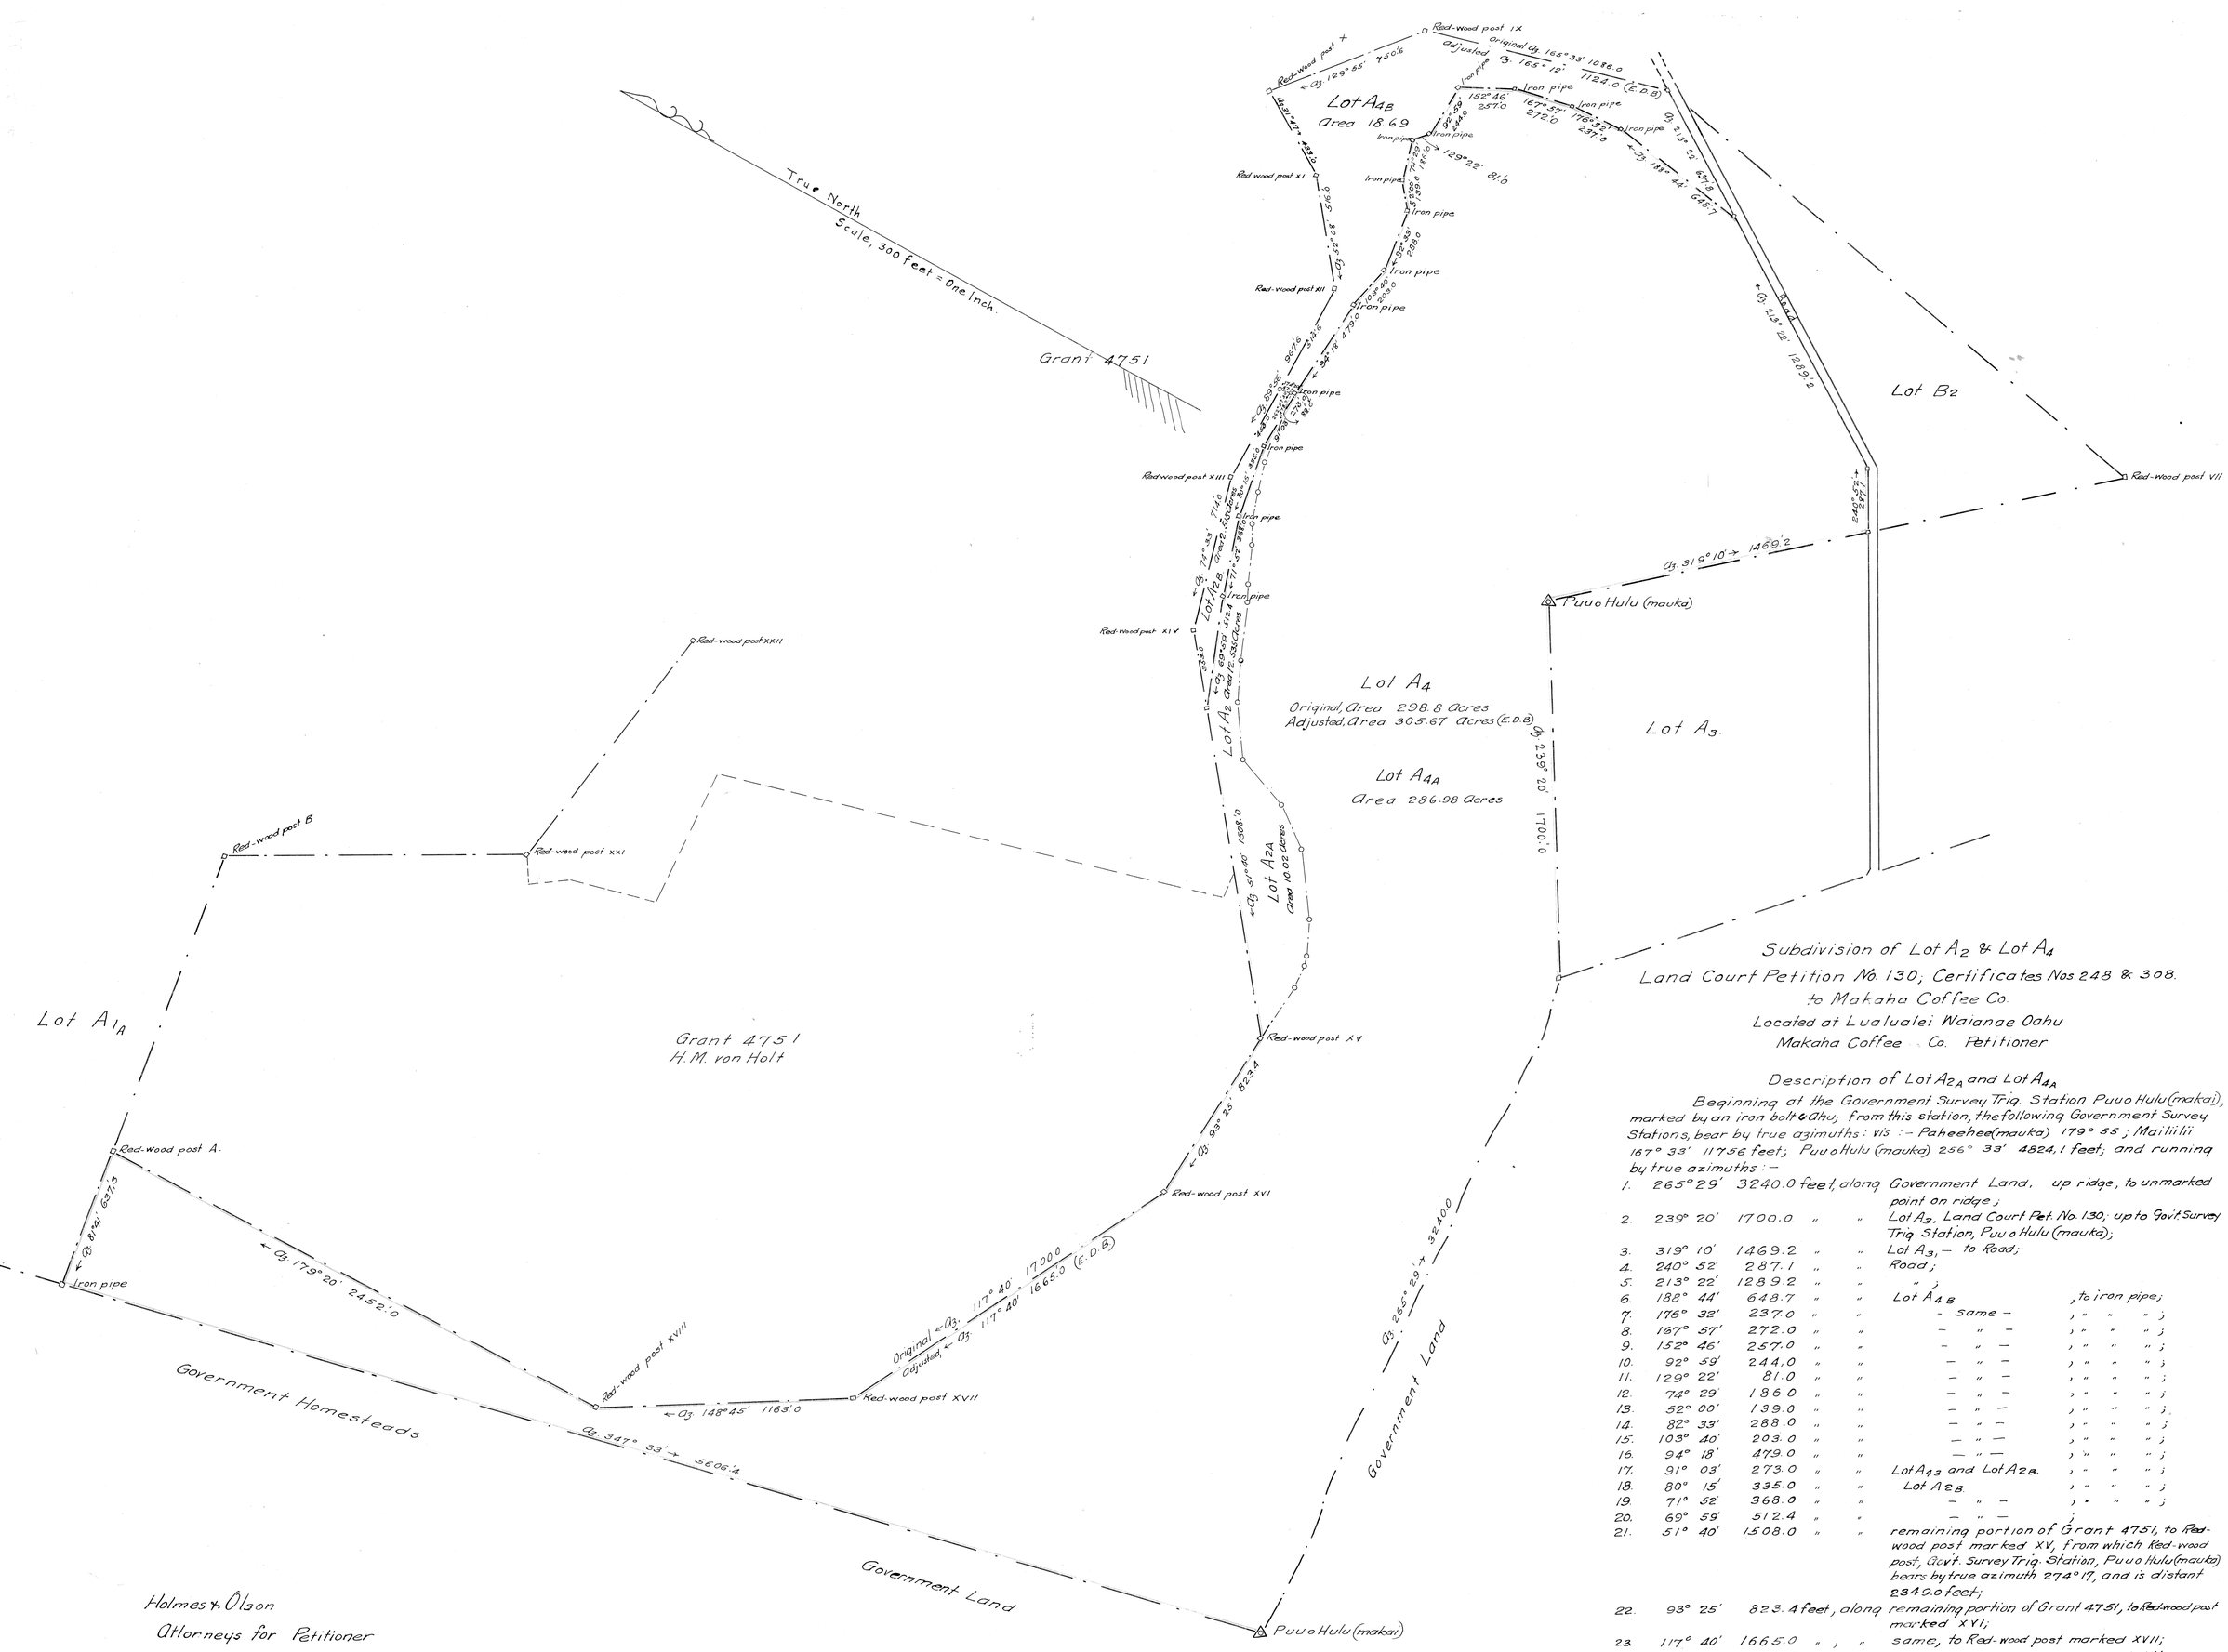

Subdivision of Lot A_2 & Lot A_4
Land Court Petition No. 130, Certificates Nos. 248 & 308.
to Makaha Coffee Co.
Located at Lualualei Waianae Oahu
Makaha Coffee Co. Petitioner

Description of Lot A_{2A} and Lot A_{4A}

Beginning at the Government Survey Trig. Station Puuo Hulu (makai), marked by an iron bolt & Ahu; from this station, the following Government Survey Stations, bear by true azimuths: viz :– Paheehee (mauka) 179° 55 ; Mailiili 167° 33' 11756 feet; Puuo Hulu (mauka) 256° 33' 4824.1 feet, and running by true azimuths :–

1.	265° 29'	3240.0 feet,	along	Government Land,	up ridge, to unmarked point on ridge;
2.	239° 20'	1700.0	"	"	Lot A_3, Land Court Pet. No. 130; up to Gov't Survey Trig. Station, Puuo Hulu (mauka);
3.	319° 10'	1469.2	"	"	Lot A_3, – to Road;
4.	240° 52'	287.1	"	"	Road;
5.	213° 22'	1289.2	"	"	" ;
6.	188° 44'	648.7	"	"	Lot A_{4B} , to iron pipe;
7.	176° 32'	237.0	"	"	– Same – , " " " ;
8.	167° 57'	272.0	"	"	– " – , " " " ;
9.	152° 46'	257.0	"	"	– " – , " " " ;
10.	92° 59'	244.0	"	"	– " – , " " " ;
11.	129° 22'	81.0	"	"	– " – , " " " ;
12.	74° 29'	186.0	"	"	– " – , " " " ;
13.	52° 00'	139.0	"	"	– " – , " " " ;
14.	82° 33'	288.0	"	"	– " – , " " " ;
15.	103° 40'	203.0	"	"	– " – , " " " ;
16.	94° 18'	479.0	"	"	– " – , " " " ;
17.	91° 03'	273.0	"	"	Lot A_{4B} and Lot A_{2B}. , " " " ;
18.	80° 15'	335.0	"	"	Lot A_{2B} , " " " ;
19.	71° 52'	368.0	"	"	– " – , " " " ;
20.	69° 59'	512.4	"	"	– " – ;
21.	51° 40'	1508.0	"	"	remaining portion of Grant 4751, to Red-wood post marked XV, from which Red-wood post, Gov't. Survey Trig. Station, Puuo Hulu (mauka) bears by true azimuth 274° 17', and is distant 2349.0 feet;
22.	93° 25'	823.4 feet,	along	remaining portion of Grant 4751, to Red-wood post marked XVI;	
23.	117° 40'	1665.0	" ,	"	same, to Red-wood post marked XVII;
24.	148° 45'	1163.0	" ,	"	" , " " " " " XVIII;
25.	179° 20'	2452.0	" ,	"	" , " " " " " A;
26.	81° 41'	637.3	" ,	"	Lot A_{1A} of Land Court Pet. No. 130, to iron pipe;
27.	347° 33'	5606.4	" ,	"	Government Homestead Lots, and Gov't. Land, to the point of beginning.

Containing an Area of 297.00 Acres.

Honolulu, June 16th 1916. E.D. Baldwin, Surveyor.

Baldwin & Alexander
Civil Engineers & Surveyors
405 Bank of Hawaii Bldg. Honolulu.

Filed July 1, 1916.

Chas. M. Hite
Acting Registrar

Holmes & Olson
Attorneys for Petitioner
June 1916

I hereby certify that the map hereon being a subdivision of Land Court Petition No. 130, has been examined and verified and found to be correct.

Honolulu, T.H. July 10, 1916. Surveyor, Territory of Hawaii.

I hereby certify this to be a true and correct copy of map filed in the Land Court with subdivision of Petition No. 130

Honolulu, T.H. July 10, 1916. Surveyor, Territory of Hawaii.

Chas. M. Hite
Acting

30" X 36"
7.50