MAP 12

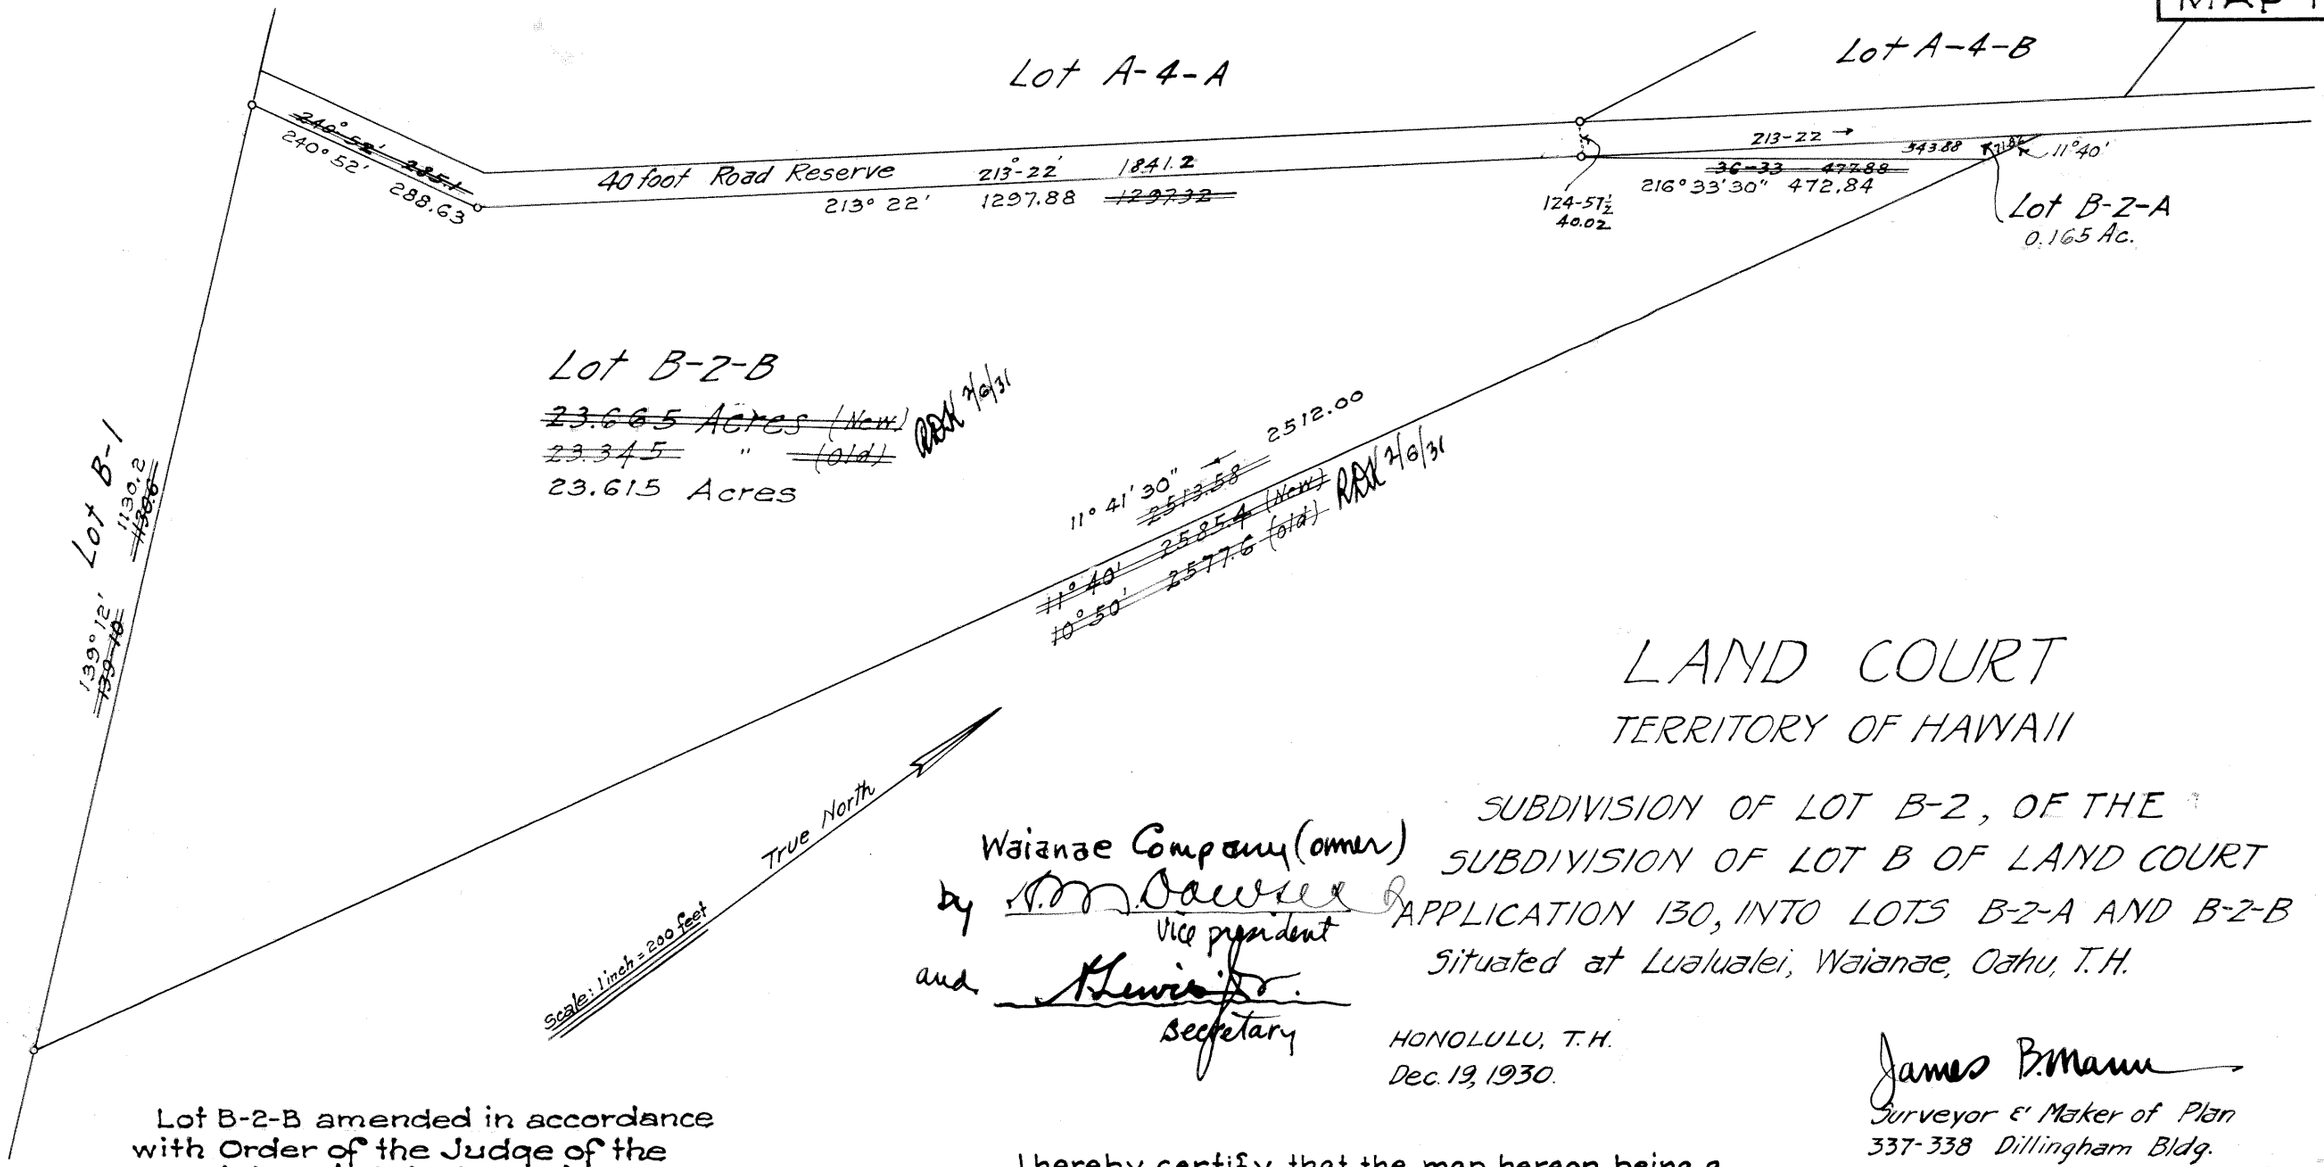

LAND COURT
TERRITORY OF HAWAII

SUBDIVISION OF LOT B-2, OF THE SUBDIVISION OF LOT B OF LAND COURT APPLICATION 130, INTO LOTS B-2-A AND B-2-B
Situated at Lualualei, Waianae, Oahu, T.H.

Waianae Company (owner)
by A. M. Dawson
Vice president
and H. Lewis Jr.
Secretary

HONOLULU, T.H.
Dec. 19, 1930.

James B. Mann
Surveyor & Maker of Plan
337-338 Dillingham Bldg.

Lot B-2-B amended in accordance with Order of the Judge of the Land Court dated March 25, 1948.

Honolulu, T.H.
March 25, 1948.
H. E. Newton
Acting Surveyor,
Territory of Hawaii.

I hereby certify that the map hereon being a subdivision of Land Court Application 130, as herein entitled, has been examined and verified and found to be correct, and that it has been approved by Order of the Judge of the Land Court dated February 6, 1931.

Honolulu, T.H.
February 6, 1931.
Robert D. King
Surveyor, Territory of Hawaii.

Map amended by Order of the Judge of the Land Court dated Feb. 6, 1931, as initialed and dated hereon.

Honolulu, T.H.
Feb. 6, 1931.
Robert D. King
Surveyor, Territory of Hawaii

Filed January 13, 1931
Abraham K. Akana
Assistant Registrar

1 certificate Only