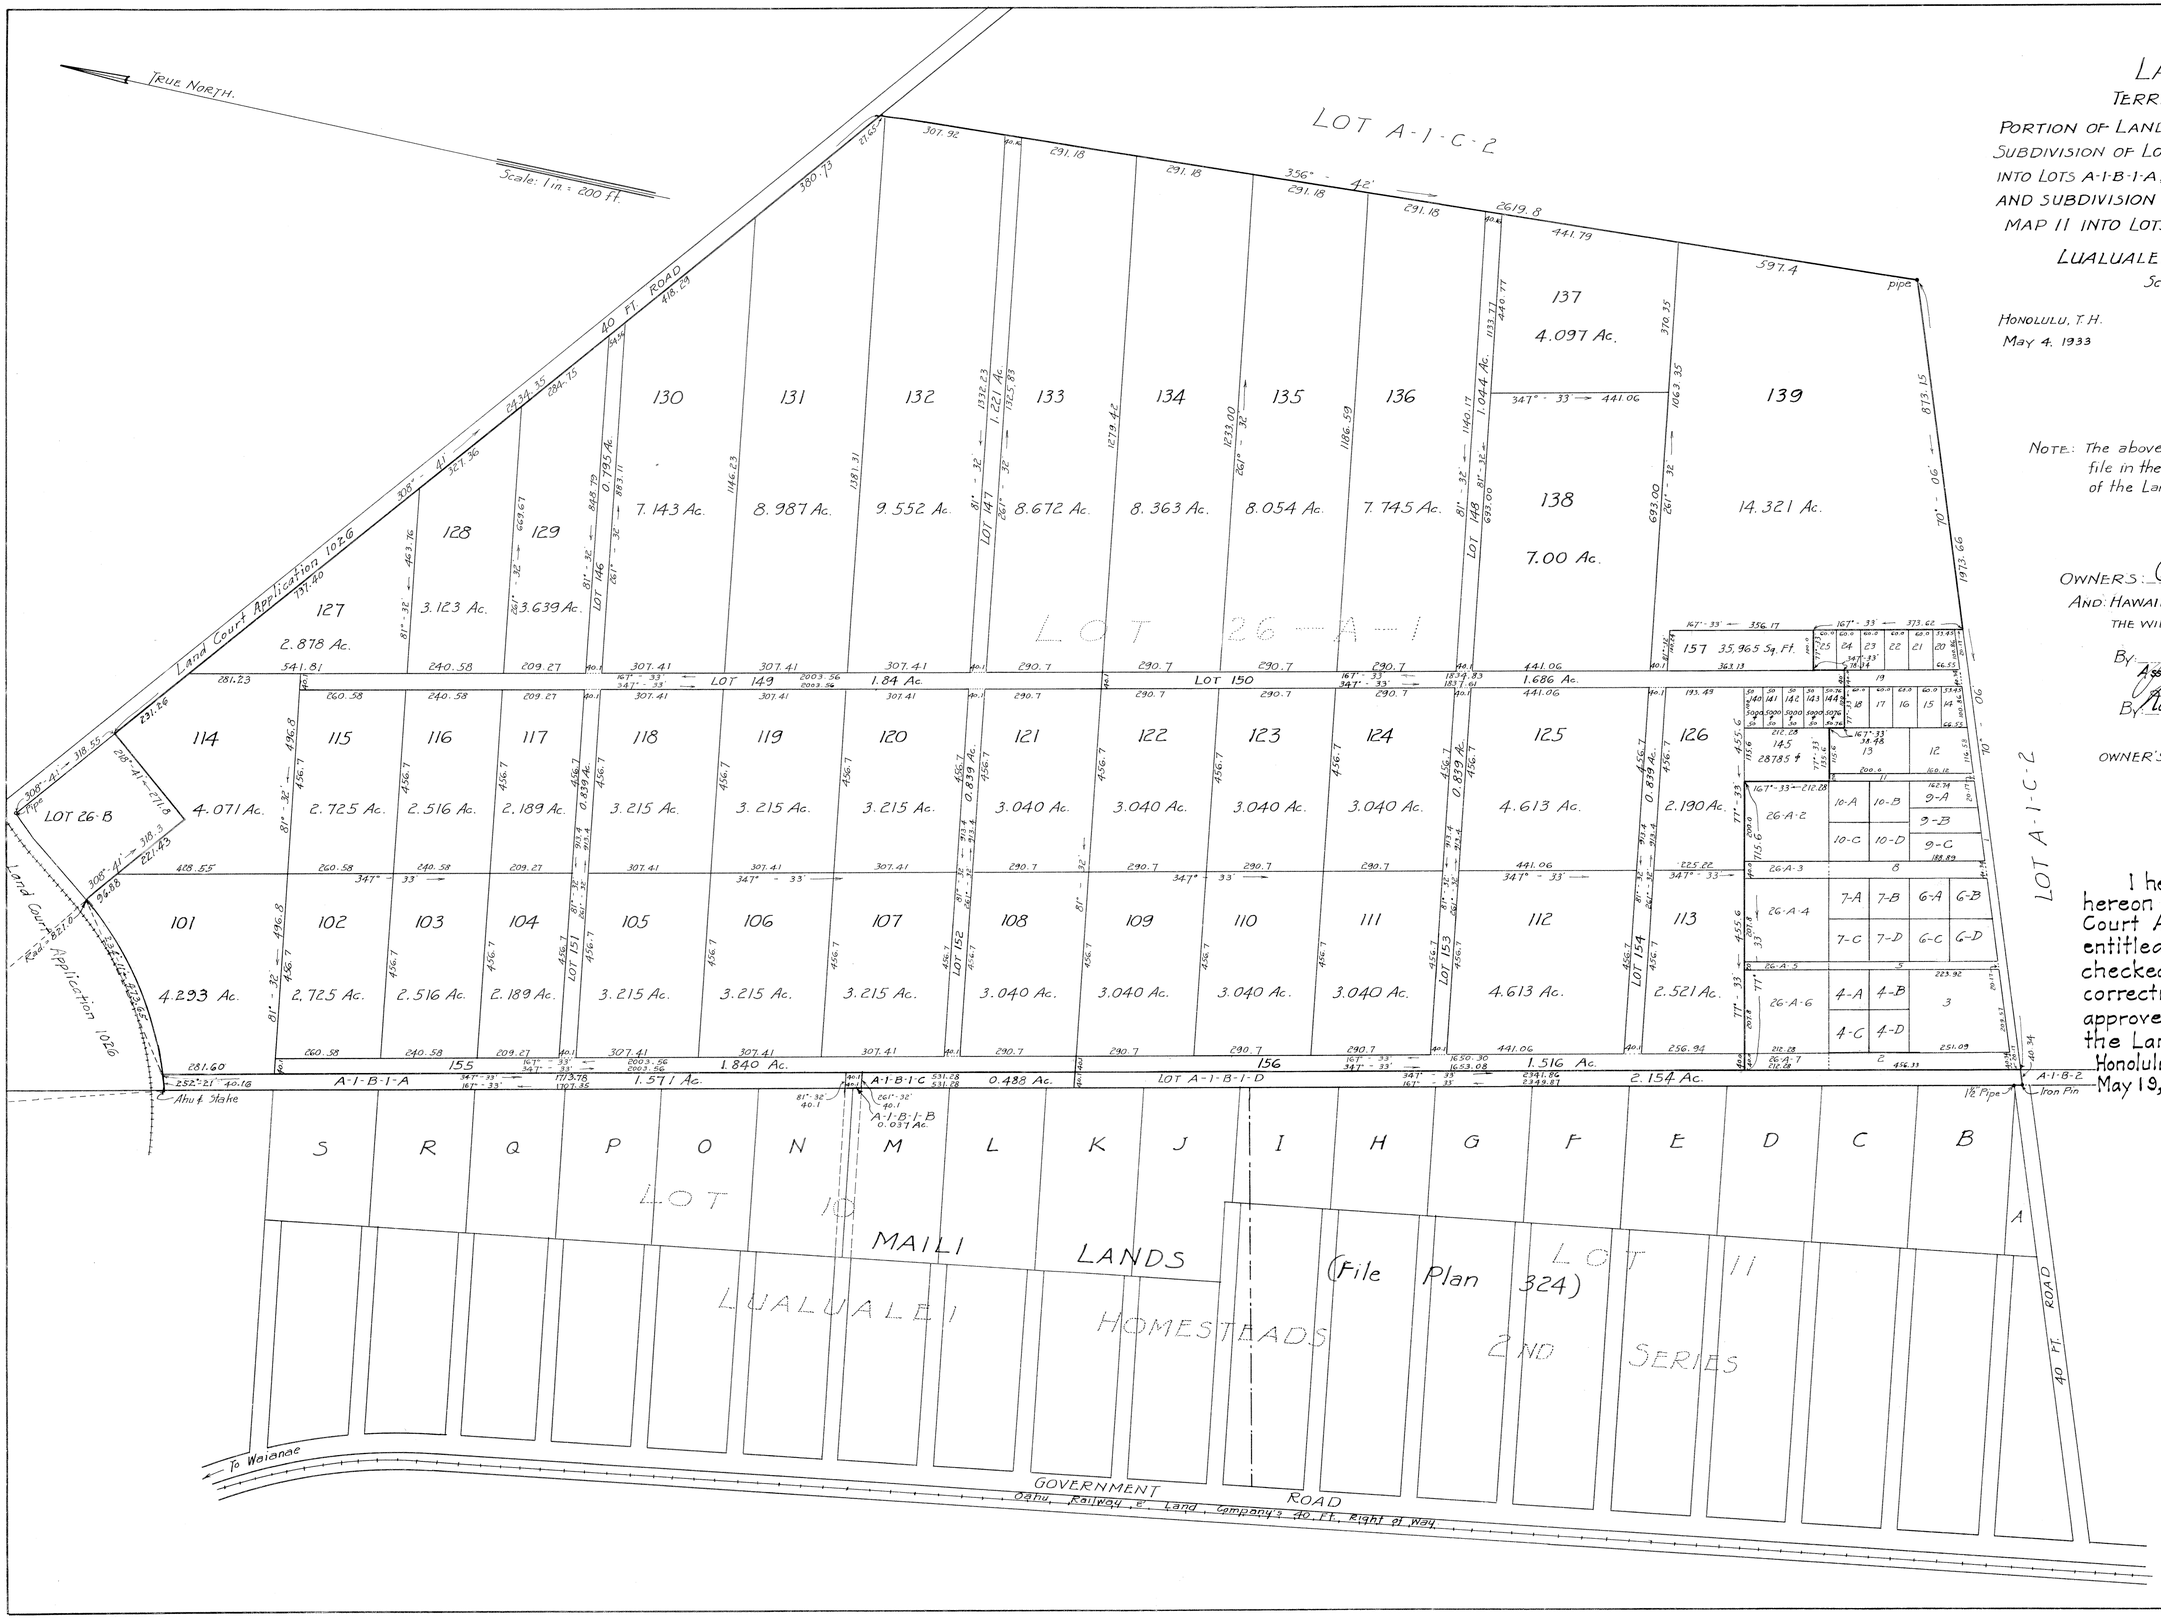

LAND COURT

TERRITORY OF HAWAII

PORTION OF LAND COURT APPLICATION 130.
SUBDIVISION OF LOT A-1-B-1, AS SHOWN ON MAP 8 INTO LOTS A-1-B-1-A, A-1-B-1-B, A-1-B-1-C AND A-1-B-1-D AND SUBDIVISION OF LOT 26-A-1, AS SHOWN ON MAP 11 INTO LOTS 101 TO 157 (INCLUSIVE).

LUALUALEI, WAIANAE, OAHU, T.H.
Scale: 1 in. = 200 ft.

HONOLULU, T.H.
May 4, 1933

WRIGHT, HARVEY & WRIGHT,
By Stanley Wright
Surveyor & matter of plan.
419 Damon Bldg.
Registered Certificate 8-S

NOTE: The above Maps referred to by number are on file in the Office of the Assistant Registrar of the Land Court at Honolulu, T.H.

OWNERS: Olivia St. John-Gilbert
AND: HAWAIIAN TRUST CO., LTD., TRUSTEE UNDER THE WILL OF OSWALD ST. JOHN GILBERT, DECEASED.
By J. E. Midkiff
Asst. Vice President.
By Ramey Scott
Assistant Treasurer

OWNER'S CERTIFICATE OF TITLE 11090.

I hereby certify that the map hereon being a subdivision of Land Court Application 130, as herein entitled, has been examined and checked as to form and mathematical correctness and that it has been approved by Order of the Judge of the Land Court dated May 19, 1933.
Honolulu, T.H.
May 19, 1933.
Robert D. King
Surveyor, Territory of Hawaii.

Filed May 12, 1933
Abraham H. Akana
Assistant Registrar

4.7