MAP 18

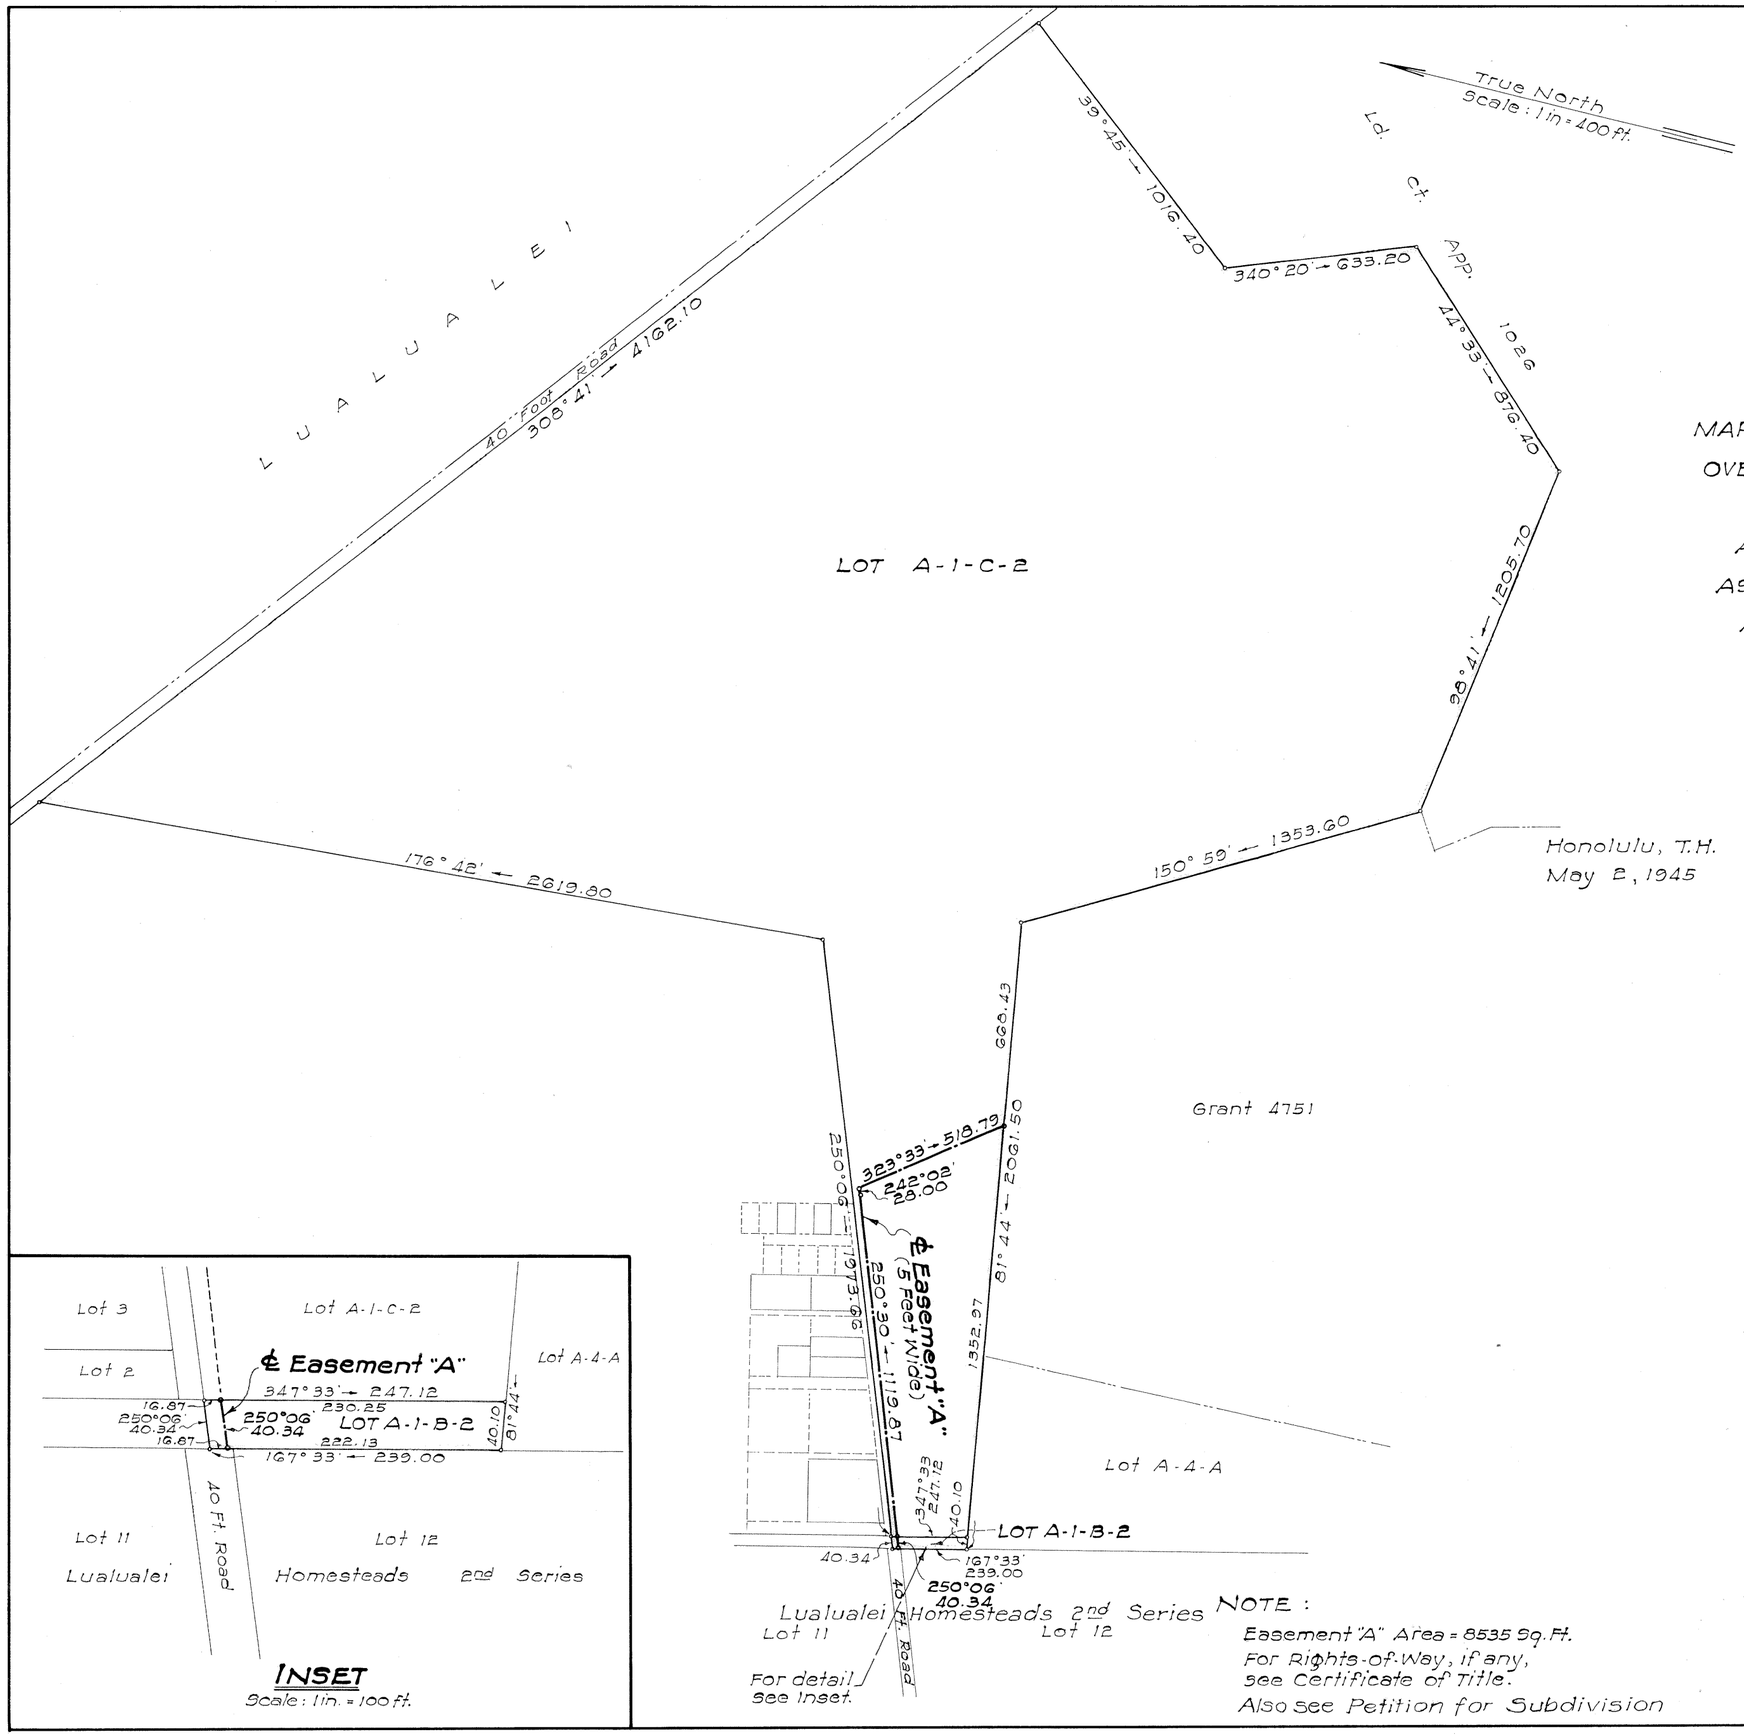

LAND COURT

TERRITORY OF HAWAII

MAP SHOWING RIGHT-OF-WAY (FIVE FEET WIDE)
OVER AND ACROSS LOTS A-1-B-2 AND A-1-C-2
OF LAND COURT APPLICATION 130
AS SHOWN ON MAP 8, FILED WITH THE
ASSISTANT REGISTRAR OF THE LAND COURT
AND DESIGNATING SAID RIGHT-OF-WAY
AS EASEMENT "A"
AT LUALUALEI, WAIANAE, OAHU, T.H.
SCALE: 1 INCH = 400 FEET

HQ. COMMUNICATION SERVICE, C.P.B.C.
FORT SHAFTER
HONOLULU, OAHU, T.H.

BY: Ernest K. H. Park
Assoc. Cadastral Engineer

APPROVED BY: Allen W. Smith
Colonel, Signal Corps
Signal Officer

OWNER: Waianae Company

BY: M. M. Lowrey
Treasurer

OWNER'S CERTIFICATE OF TITLE: 18,241

I hereby certify that the map hereon showing Easement "A" (five feet wide) over and across Lots A-1-B-2 and A-1-C-2 of Land Court Application 130, as herein entitled, has been examined and checked as to form and mathematical correctness and that it has been approved by Order of the Judge of the Land Court dated September 7, 1945.

Honolulu, T. H.
September 7, 1945.

A. LESTER MARKS
Surveyor, Territory of Hawaii

By: Robert D. King
Principal Cadastral Engineer

NOTE:
Easement "A" Area = 8535 Sq. Ft.
For Rights-of-Way, if any, see Certificate of Title.
Also see Petition for Subdivision

Filed Aug. 29, 1945
Abraham K. Akana
Assistant Registrar

Tax Map Key 8-7-10

15" x 21" = 2.2 ft