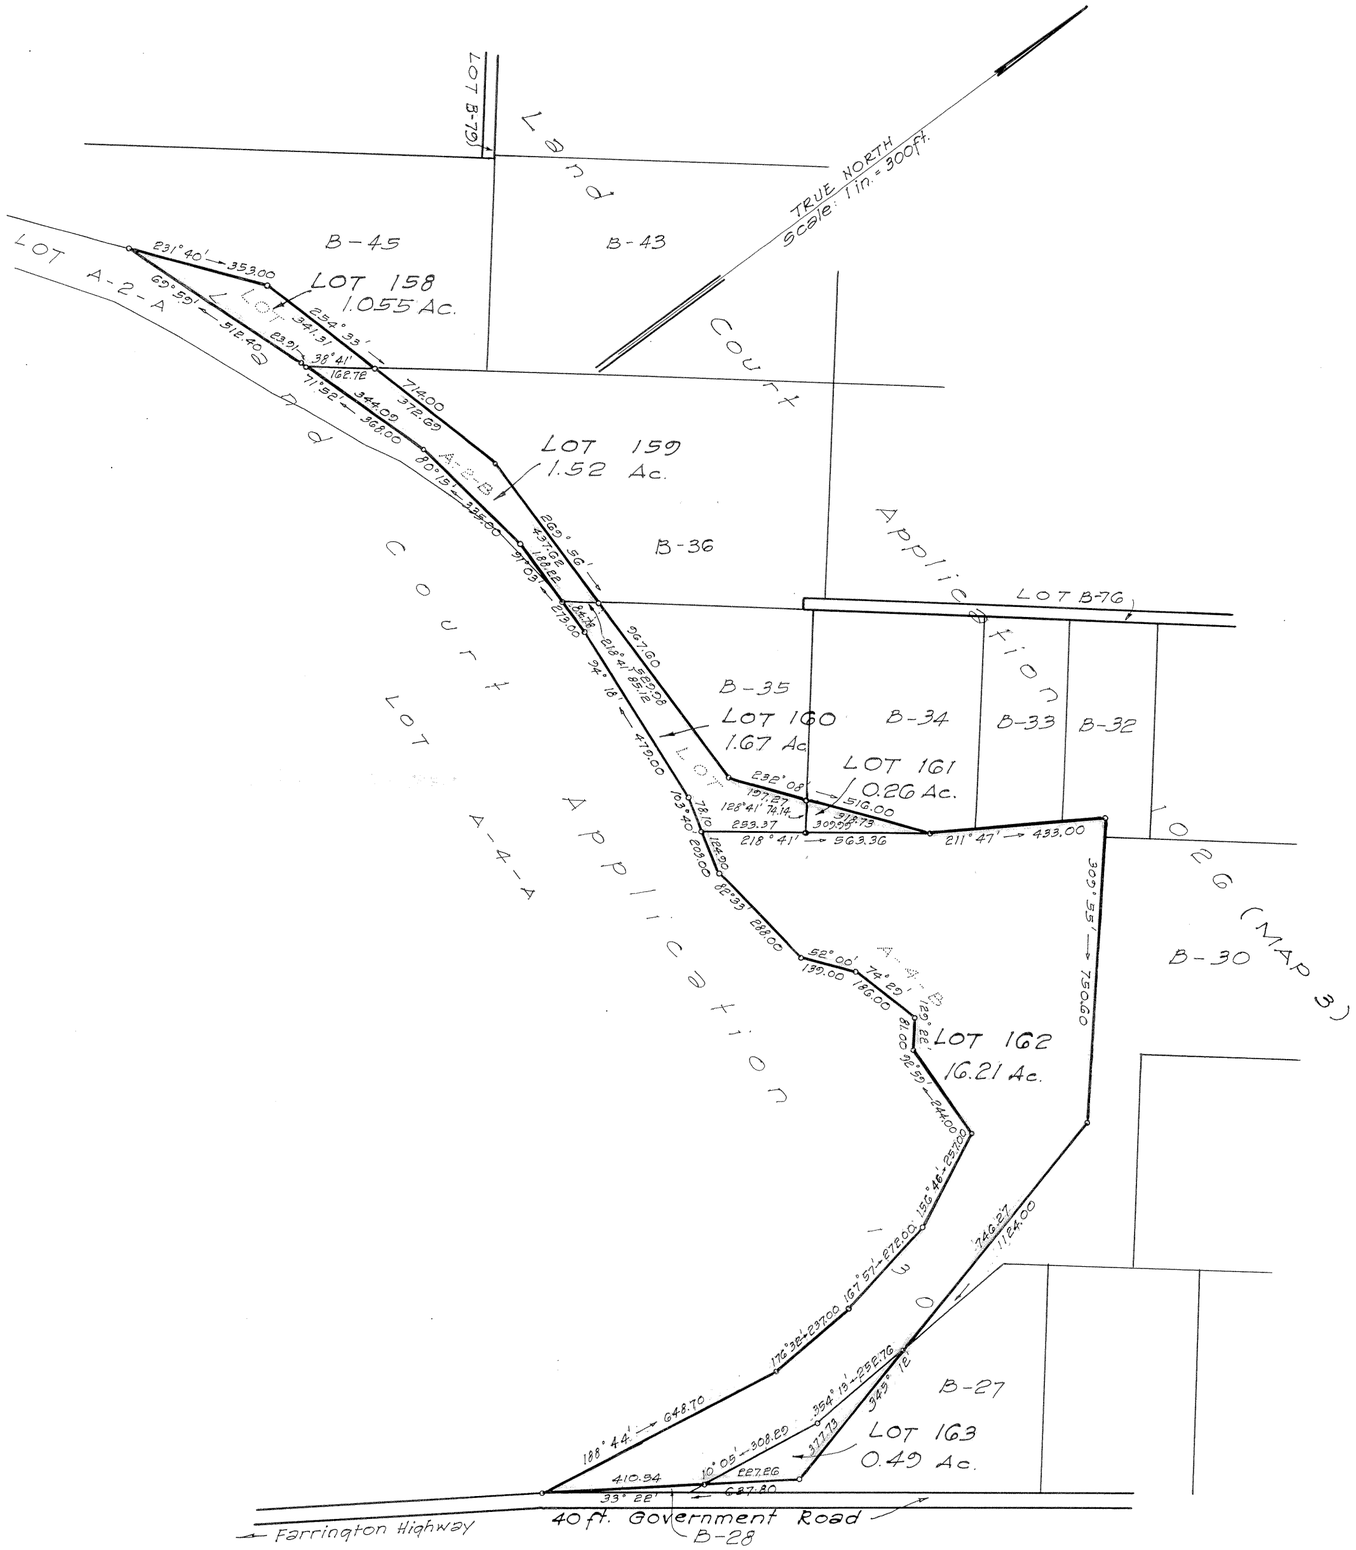

LAND COURT

TERRITORY OF HAWAII

LAND COURT APPLICATION 130

CONSOLIDATION OF LOTS A-2-B AND A-4-B
AS SHOWN ON MAP 6
AND RESUBDIVISION OF SAID CONSOLIDATION
INTO LOTS 158 TO 163
LUALUALEI, WAIANAE, OAHU, T. H.

October 21, 1947
22 Dillingham Bldg. Annex
Honolulu, T. H.

BERNARD H. McKEAGUE
REGISTERED LAND SURVEYOR
No. 232
HAWAII, U.S.A.

Bernard H. McKeague
Registered Land Surveyor 232
Land Court Surveyor Certificate 43

OWNERS: DANIEL KANUHA AINOA
WALTER DANG AKI
CLARENCE KAANAA LUM
FUYUKI OKUMURA

OWNERS' CERTIFICATE OF TITLE NO. 39031

AUTHORIZED AND APPROVED BY ORDER OF THE JUDGE
OF THE LAND COURT DATED NOVEMBER 24, 1947.
BY ORDER OF THE COURT
REGISTRAR OF THE LAND COURT

Filed Oct. 24, 1947
Abraham K. Akana
Assistant Registrar

Tax Map Key 8-7-10: 1 and 4
F.B. 33 & 36
C.B. 15:131

15" x 21" = 2.2 Sq. Ft.