MAP 22

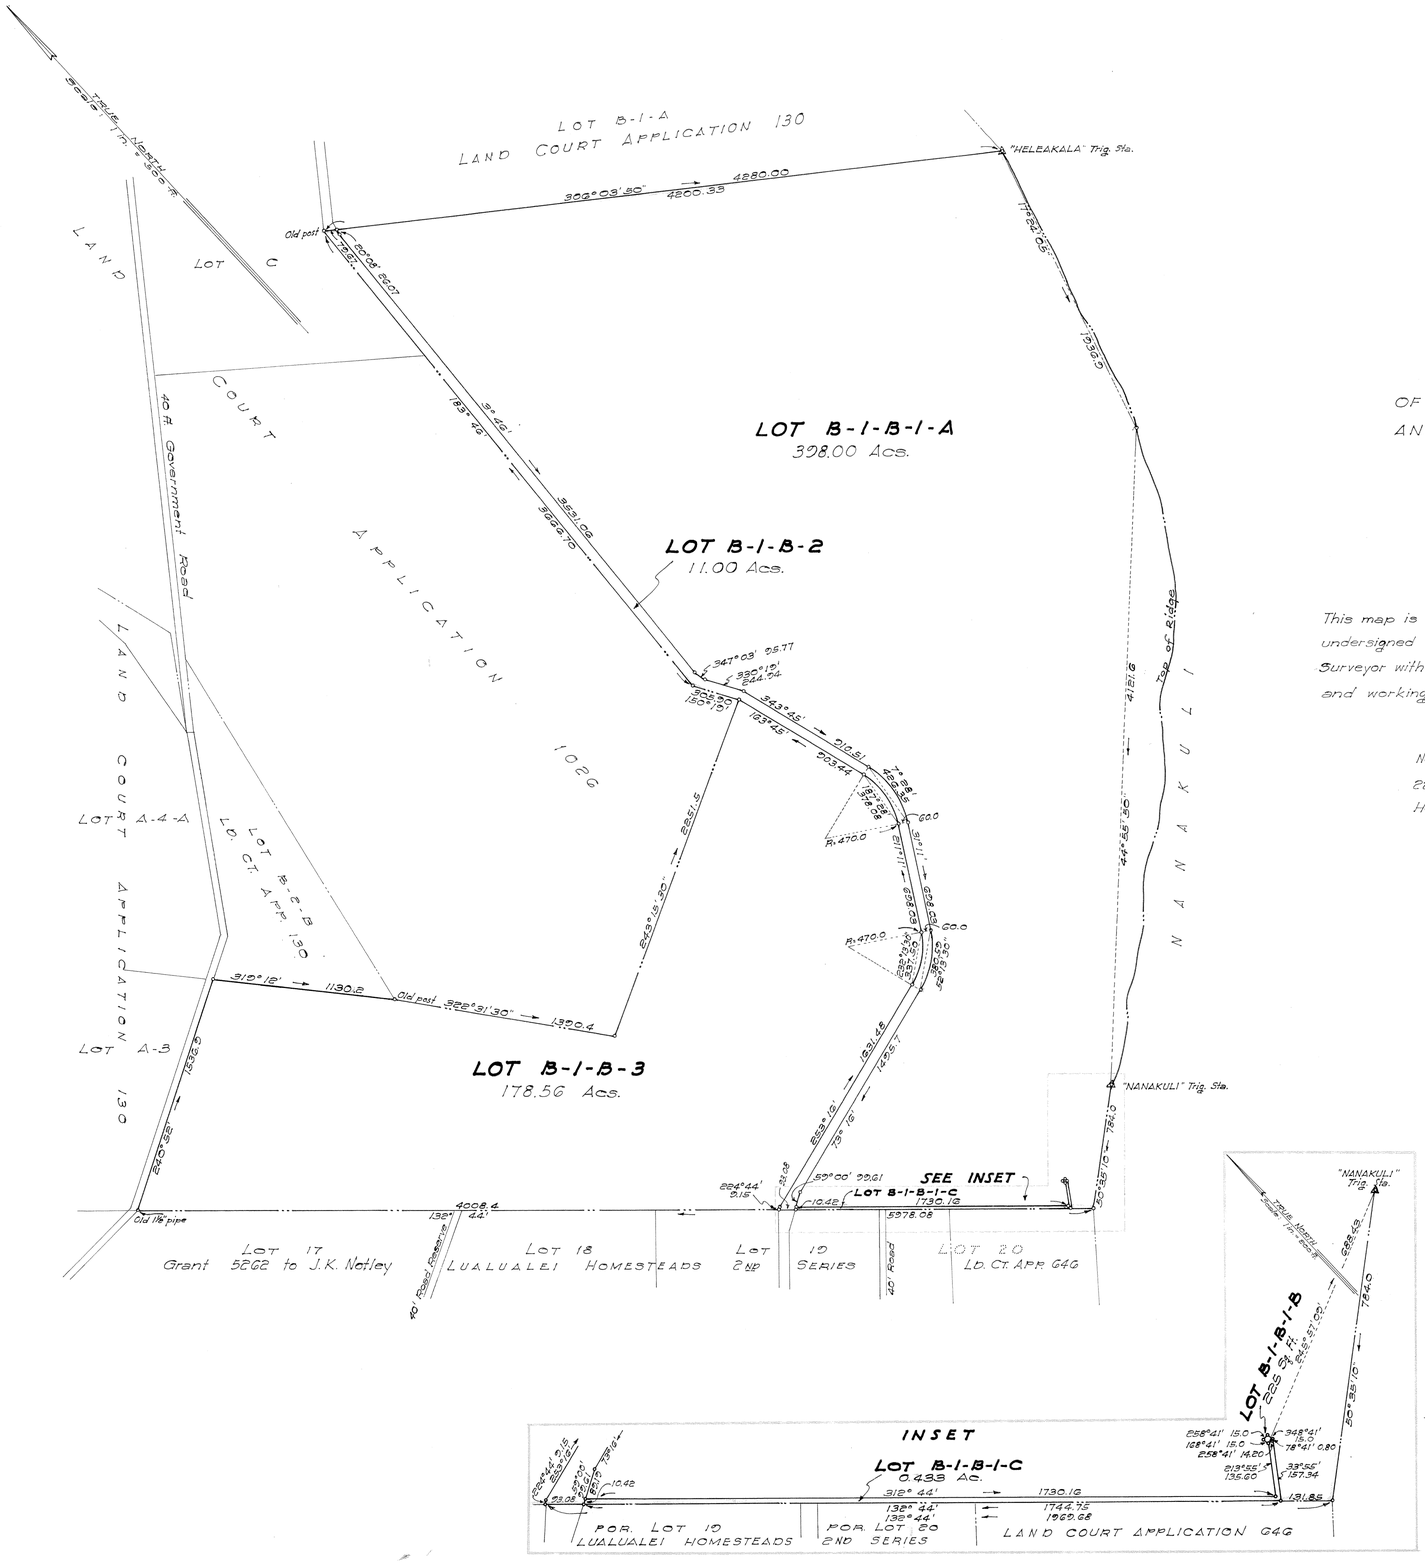

LAND COURT

TERRITORY OF HAWAII

LAND COURT APPLICATION 130

ADJUSTMENT OF EXTERIOR BOUNDARIES
OF LOTS B-1-B-2 AND B-1-B-3 AS SHOWN ON MAP 15
AND LOTS B-1-B-1-A AND B-1-B-1-C AS SHOWN ON MAP 16

LUALUALEI, WAIANAE, OAHU, T. H.

SCALE: 1 IN. = 500 FT.

This map is from an actual survey on the ground made by or under the direct supervision of the undersigned between the dates October 24, 1947 to November 8, 1947 and may be checked by the Territorial Surveyor with my field book number 36, pages 13 to 18, calculation book number 15, pages 189 to 204 and working sheet filed in my office.

November 8, 1947
22-Dillingham Bldg. Annex
Honolulu, T.H.

BERNARD H. McKEAGUE REGISTERED LAND SURVEYOR No. 232 HONOLULU, T.H.

Bernard H. McKeague
Registered Land Surveyor 48
Land Court Surveyor Certificate 232

LOTS B-1-B-1-A, B-1-B-1-B, B-1-B-1-C AND B-1-B-3
OWNERS: DANIEL KANUHA AINOA
WALTER DANG AKI
CLARENCE KAAWAA LUM
FUYUKI OKUMURA
OWNERS' CERTIFICATE OF TITLE NUMBER 35,031

LOT B-1-B-2
OWNER: UNITED STATES OF AMERICA
OWNERS' CERTIFICATE OF TITLE NUMBER 12754
AUTHORIZED AND APPROVED BY ORDER OF THE JUDGE
OF THE LAND COURT DATED FEBRUARY 15, 1949
BY ORDER OF THE COURT,
Pat Mulholland
REGISTRAR OF THE LAND COURT.

Filed Feb. 9, 1949
Abraham M. Akana
Assistant Registrar

Tax Map Key: 8-7-09: 1 & 3

81" x 38" = 4.7 Sq. Ft.