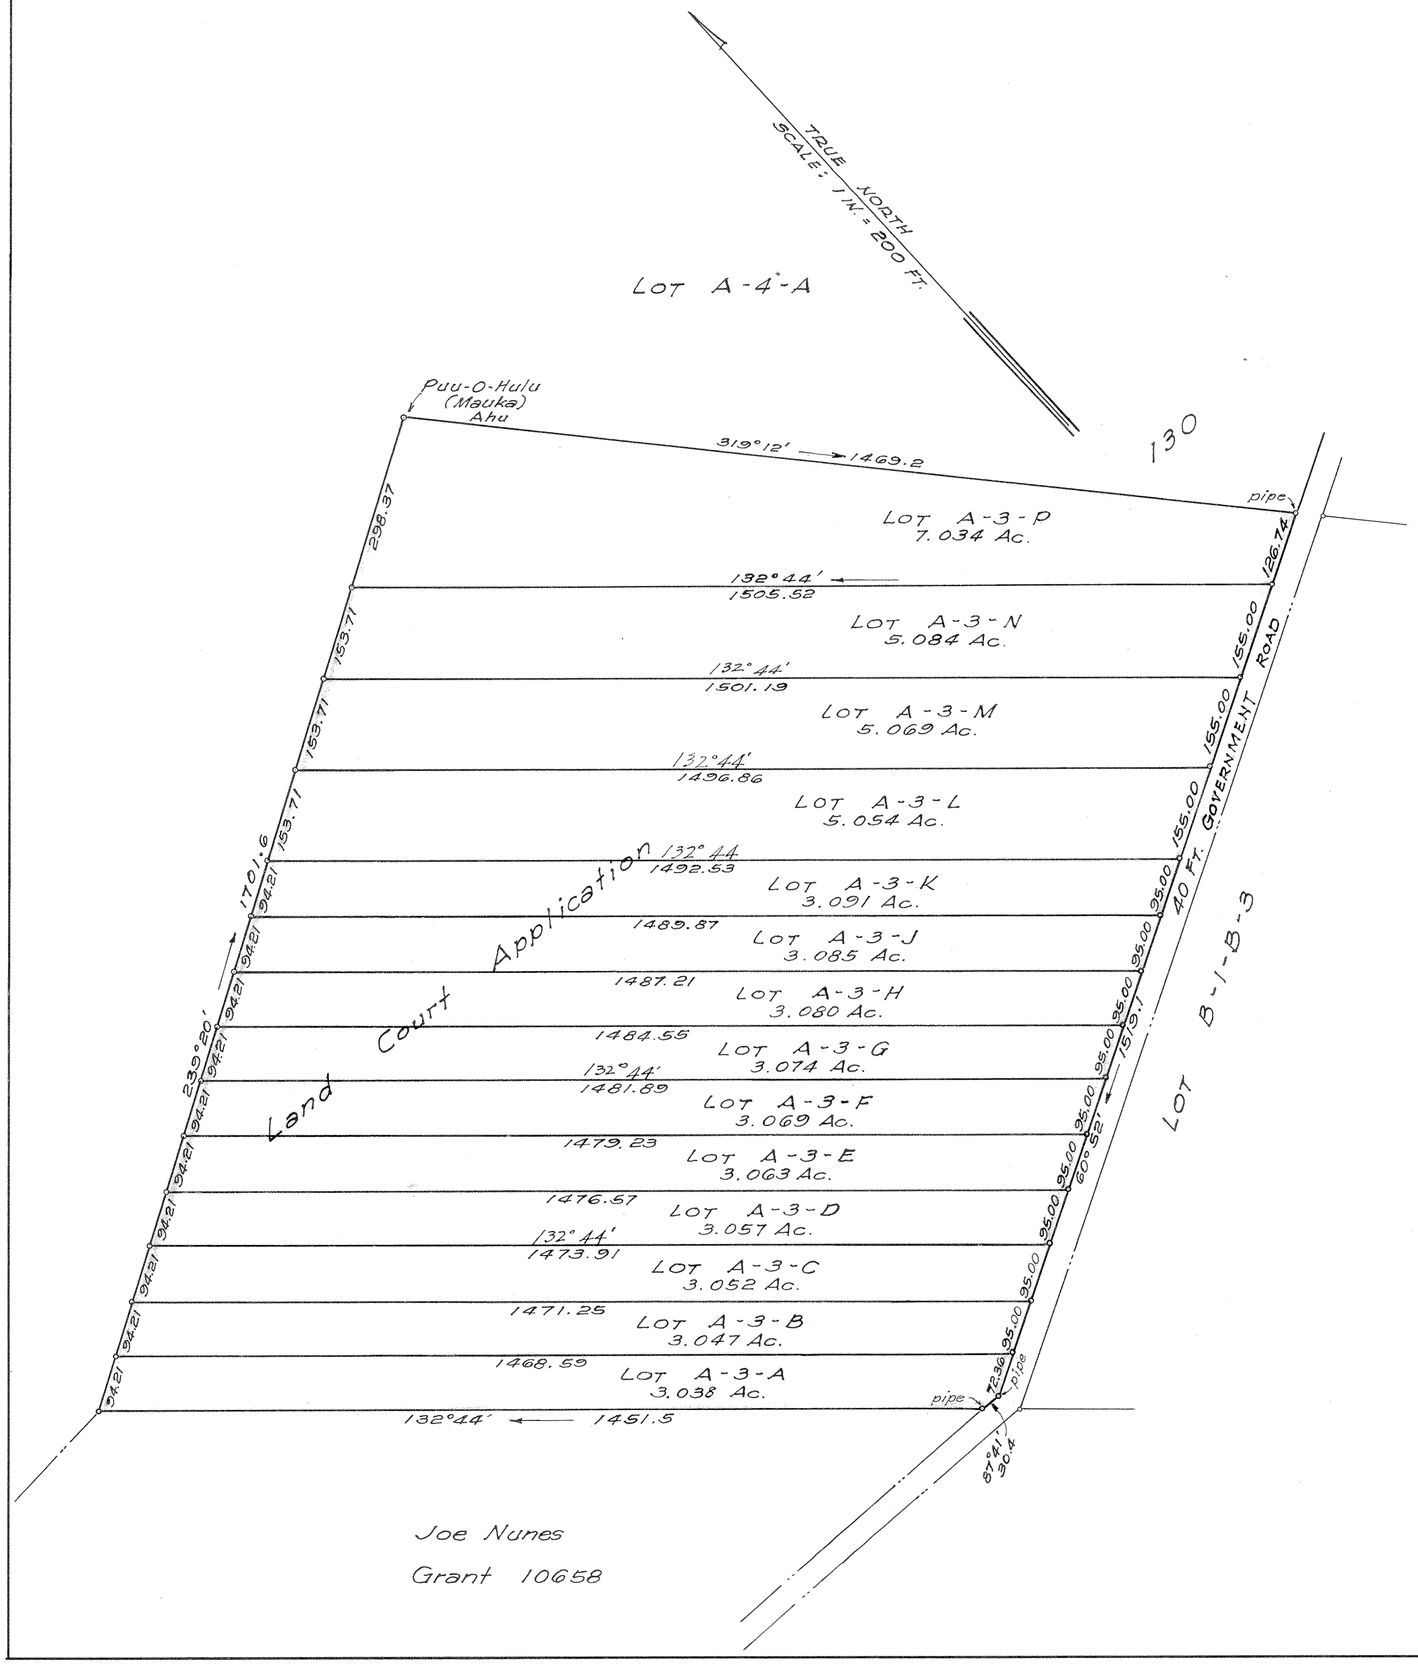


# LAND COURT

TERRITORY OF HAWAII

## LAND COURT APPLICATION 130

SUBDIVISION OF LOT A-3 AS SHOWN ON MAP 25 INTO LOTS A-3-A TO A-3-H INCLUSIVE, A-3-J TO A-3-N INCLUSIVE AND A-3-P

LUALUALEI, WAIANAE, OAHU, T. H.

2512-B WAOLANI AVE
HONOLULU, T.H.
APRIL 25, 1949

Gilbert D. Kobatake
Registered Professional Surveyor
Certificate Number 271 E5

GILBERT D. KOBATAKE
REGISTERED LAND SURVEYOR
No. 271
HAWAII, U.S.A.

OWNERS: DANIEL KANUHA AINOA
WALTER DANG AKI
CLARENCE KAAWAA LUM
FUYUKI OKUMURA

OWNERS' CERTIFICATE OF TITLE NUMBER 39031

AUTHORIZED AND APPROVED BY ORDER OF THE JUDGE OF THE LAND COURT DATED MAY 2, 1949.
BY ORDER OF THE COURT

REGISTRAR OF THE LAND COURT

Filed Apr. 27, 1949
Abraham K. Akana
Assistant Registrar

Tax Map Key: 8-07-09-04

15" x 21" = 2.2 sq. ft.