MAP 33

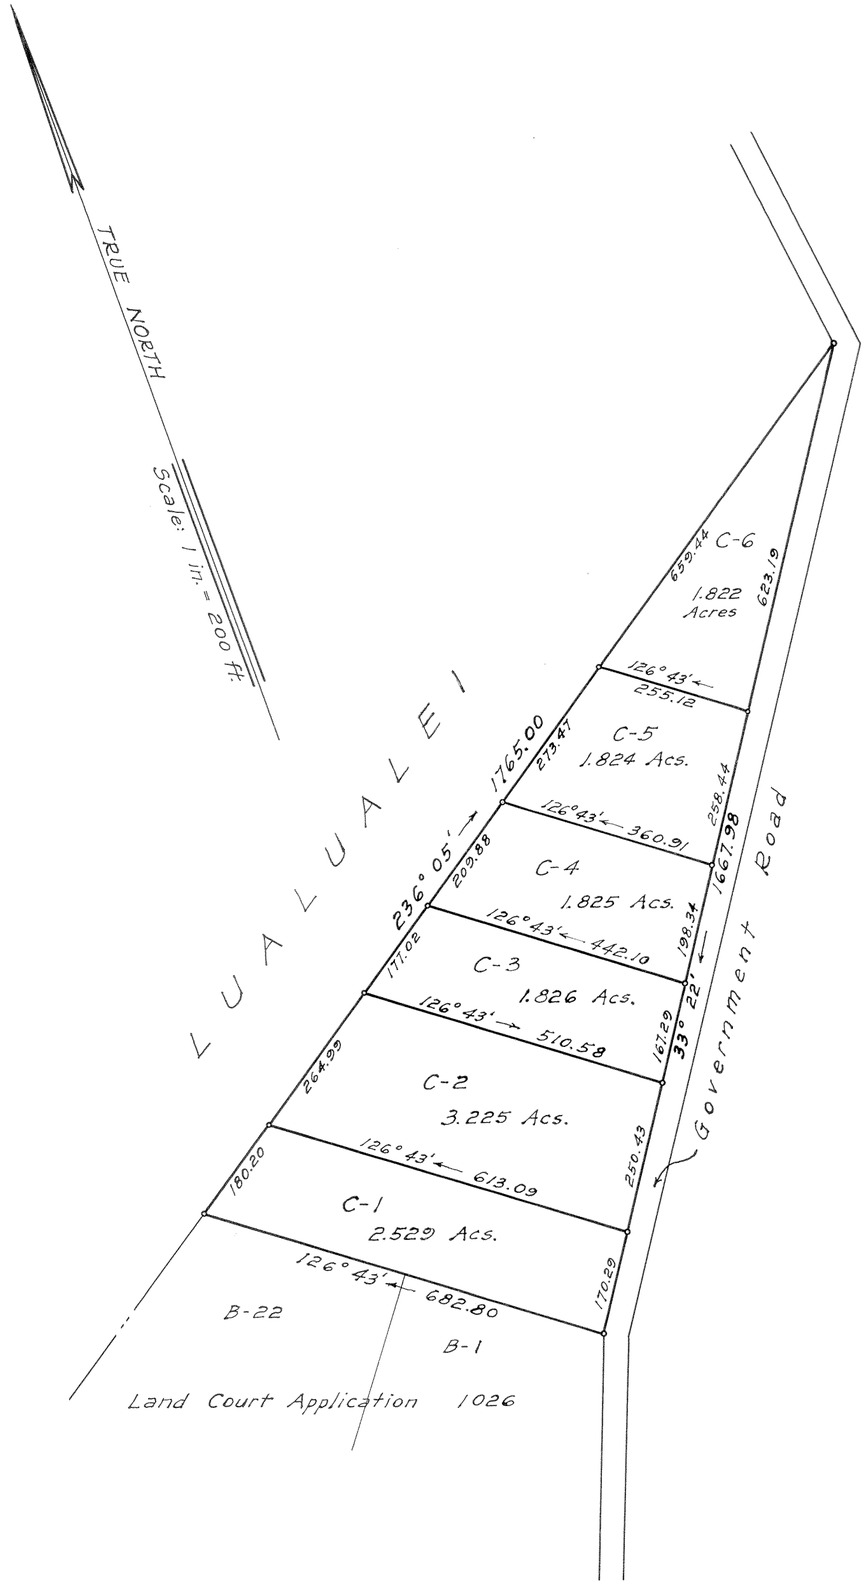

LAND COURT

TERRITORY OF HAWAII
LAND COURT APPLICATION 130

SUBDIVISION OF LOT C
AS SHOWN ON MAP 1
INTO LOTS C-1 TO C-6

AT LUALUALEI, WAIANAE, OAHU, T. H.

March 20, 1952
338 Dillingham Bldg.
Honolulu, T. H.

JAMES B. MANN
REGISTERED LAND SURVEYOR
No. 75
HAWAII, U.S.A.

James B. Mann
Registered Professional Surveyor
Certificate Number 75
Land Court Surveyor
Certificate Number 1

Owners: A. Lester Marks
Elizabeth Loy Marks
Herbert M. Richards
} Trustees under the Will and of the Estate of Lincoln Loy McCandless, also known as L. L. McCandless, deceased

Owners' Certificate of Title: 49,532

AUTHORIZED AND APPROVED BY ORDER OF THE JUDGE
OF THE LAND COURT DATED SEPTEMBER 9, 1952
BY ORDER OF THE COURT

W. Mulholland
REGISTRAR OF THE LAND COURT

Filed Aug. 27, 1952
Abraham K. Akana
Assistant Registrar

Tax Map Key 8-7-10:5
C.B. 102:130

15" x 21" = 2.19 ft