MAP 35

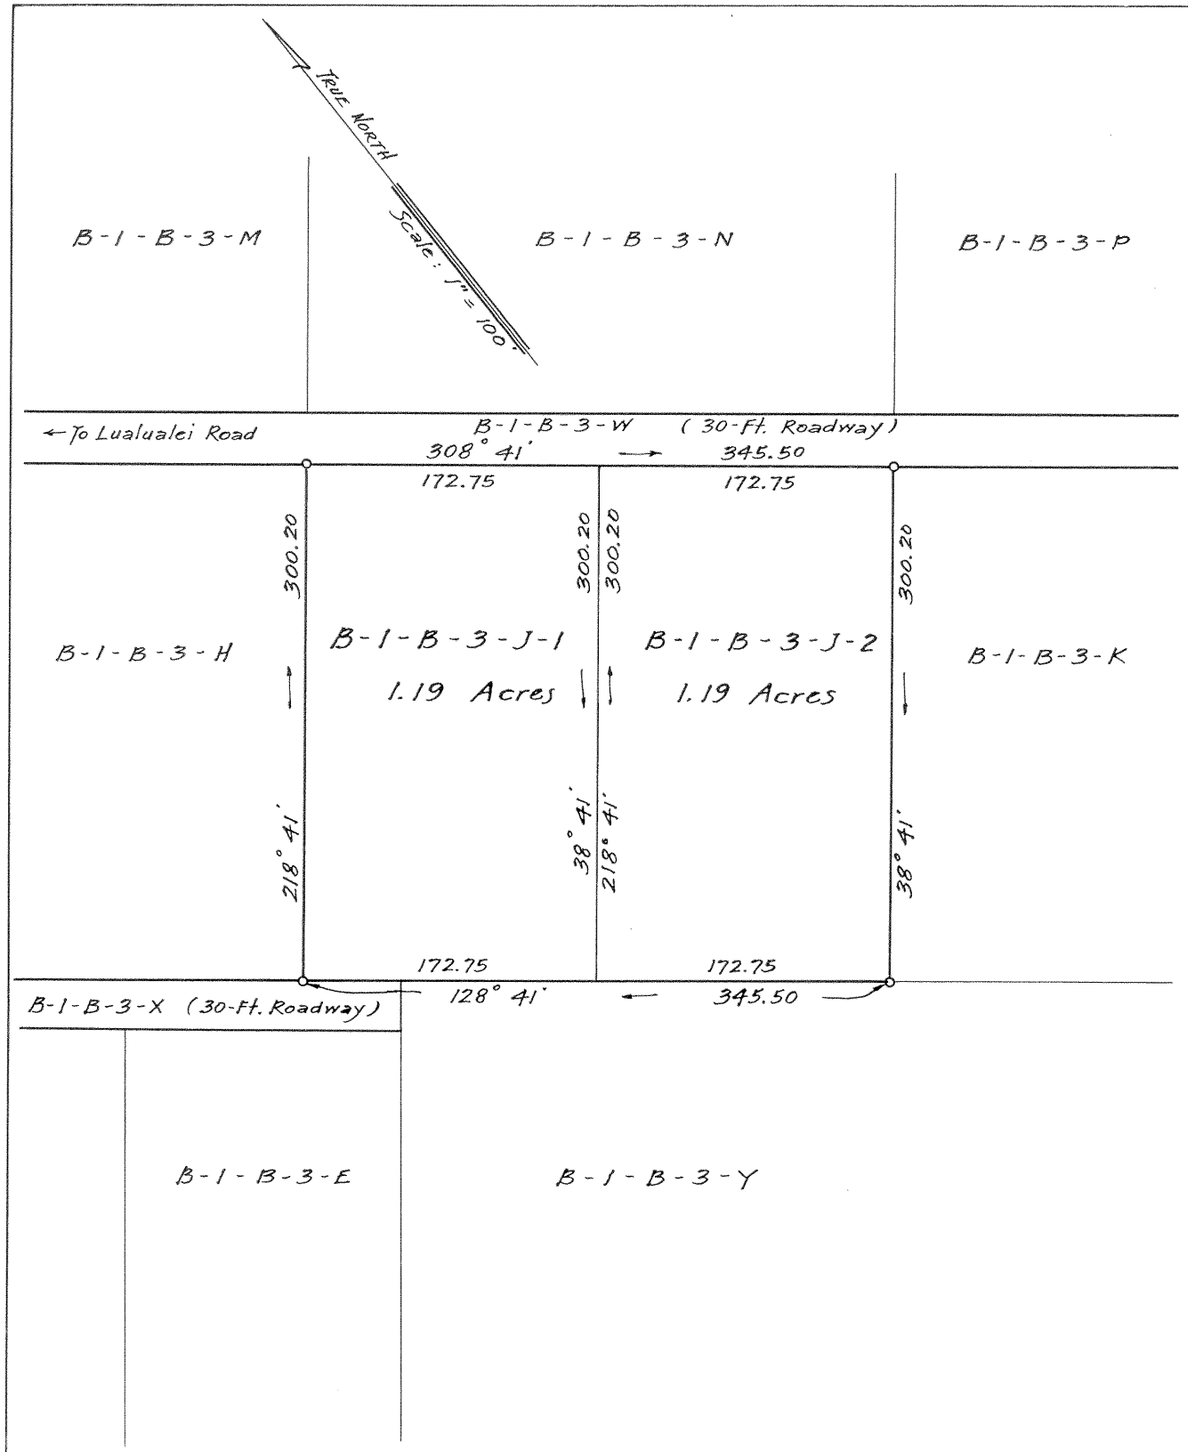

LAND COURT

TERRITORY OF HAWAII

LAND COURT APPLICATION 130
SUBDIVISION OF LOT B-1-B-3-J
AS SHOWN ON MAP 24
INTO LOTS B-1-B-3-J-1 AND B-1-B-3-J-2
LUALUALEI, WAIANAE, OAHU, T. H.

419 S. M. Damon Bld'g.
Honolulu, T. H.
February 15, 1955

Fred E. Lowry
Surveyor and Maker of Plan
Registered Certificate 79-E.S.

OWNERS: PLACIDO NALAWAGAN SOLIVEN AND
CONCEPTION VALPARAISO SOLIVEN

Owners' Certificate of Title: 54,132

AUTHORIZED AND APPROVED BY ORDER OF THE
JUDGE OF THE LAND COURT DATED: MAY 25, 1955

BY ORDER OF THE COURT: [signature]
REGISTRAR OF THE LAND COURT

Filed May 25, 1955
[signature]
Registrar

Tax Map Key: 8-7-22-10

10" x 15" = 1¢