MAP 40

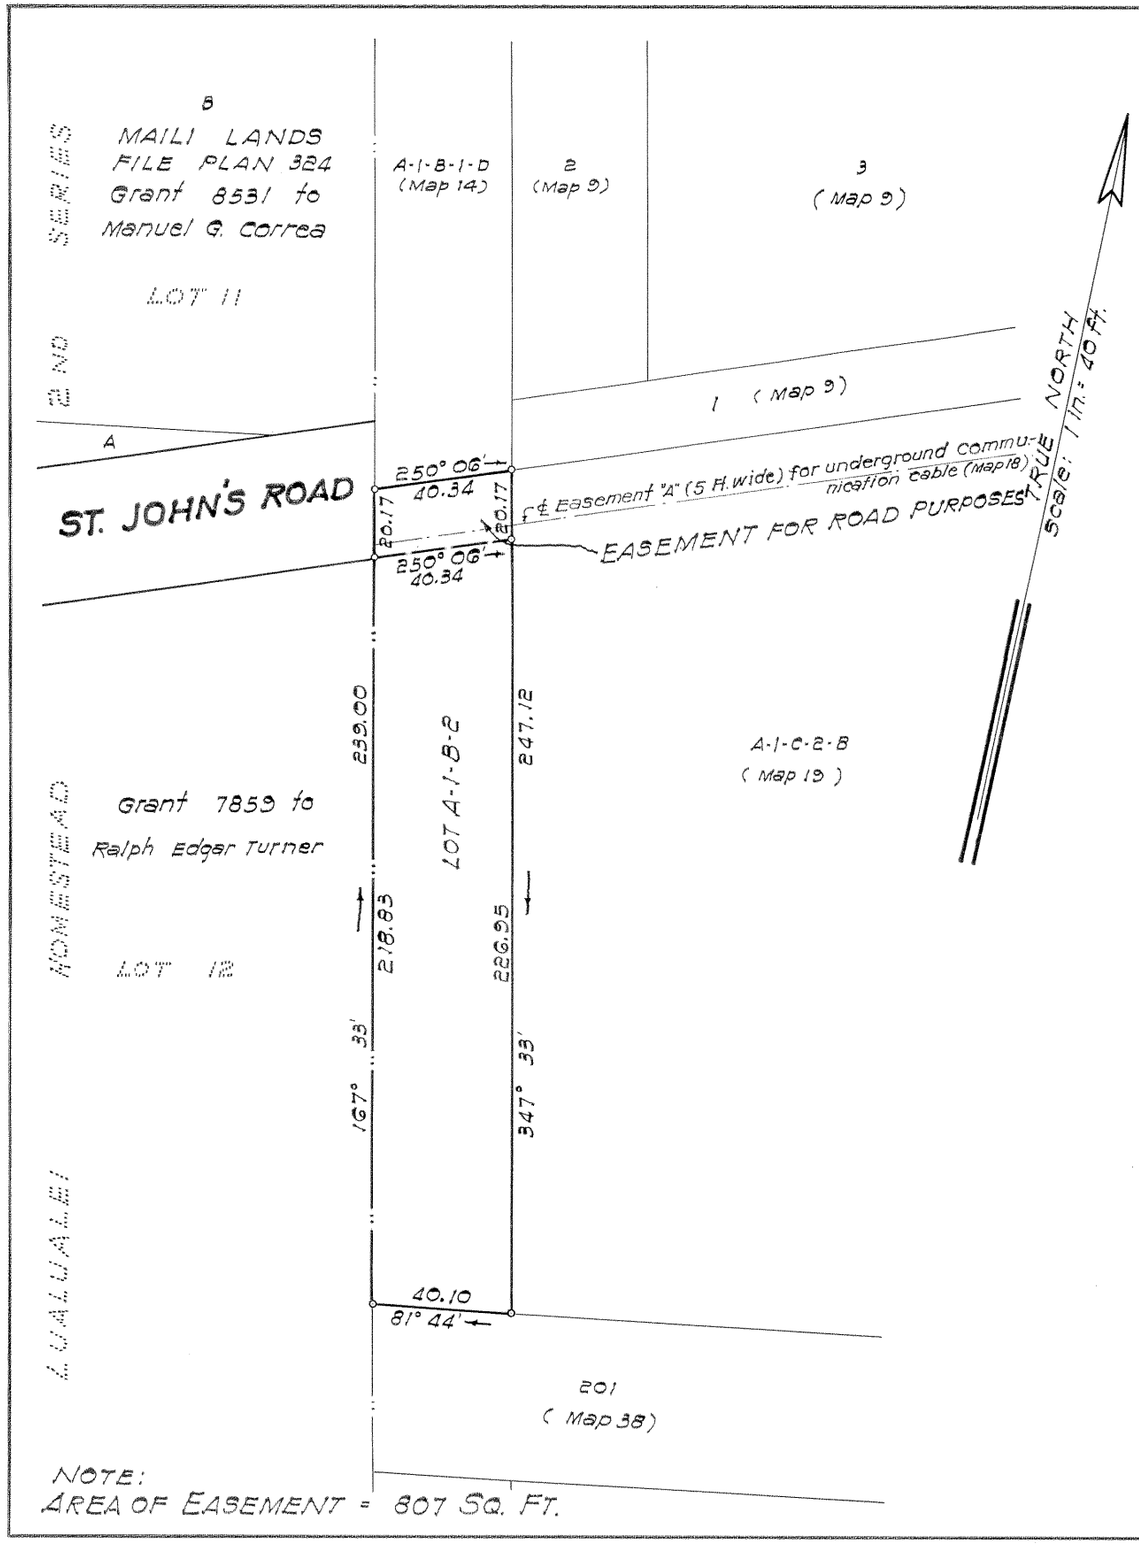

NOTE:
AREA OF EASEMENT = 807 SQ. FT.

LAND COURT
STATE OF HAWAII

LAND COURT APPLICATION 130

DELINEATION OF EASEMENT
FOR ROAD PURPOSES
OVER AND ACROSS LOT A-1-B-2
AS SHOWN ON MAP 8
LUALUALEI, WAIANAE, OAHU, HAWAII

Honolulu, Hawaii
November 27, 1962

ERNEST T. NISHIHARA
REGISTERED LAND SURVEYOR
No. 441
HAWAII, U.S.A.

DEPARTMENT OF PUBLIC WORKS
CITY AND COUNTY OF HONOLULU
DIVISION OF LAND SURVEY AND ACQUISITION

By: Ernest T. Nishihara
Registered Professional Surveyor
Certificate Number 441-S

owner : Permanente Cement Company

Owner's Certificate of Title: 76,887

AUTHORIZED AND APPROVED BY ORDER OF THE JUDGE
OF THE LAND COURT DATED: MARCH 6, 1963
BY ORDER OF THE COURT

REGISTRAR OF THE LAND COURT

Filed March 5, 1963 Paul Coyloff

TAX MAP KEY: 8-7-10-3

Parcel 7
Proposed Maili Elementary School Site and Access Road
(7-10-6-86)

10" x 15" = 1 ft