130

MAP 42

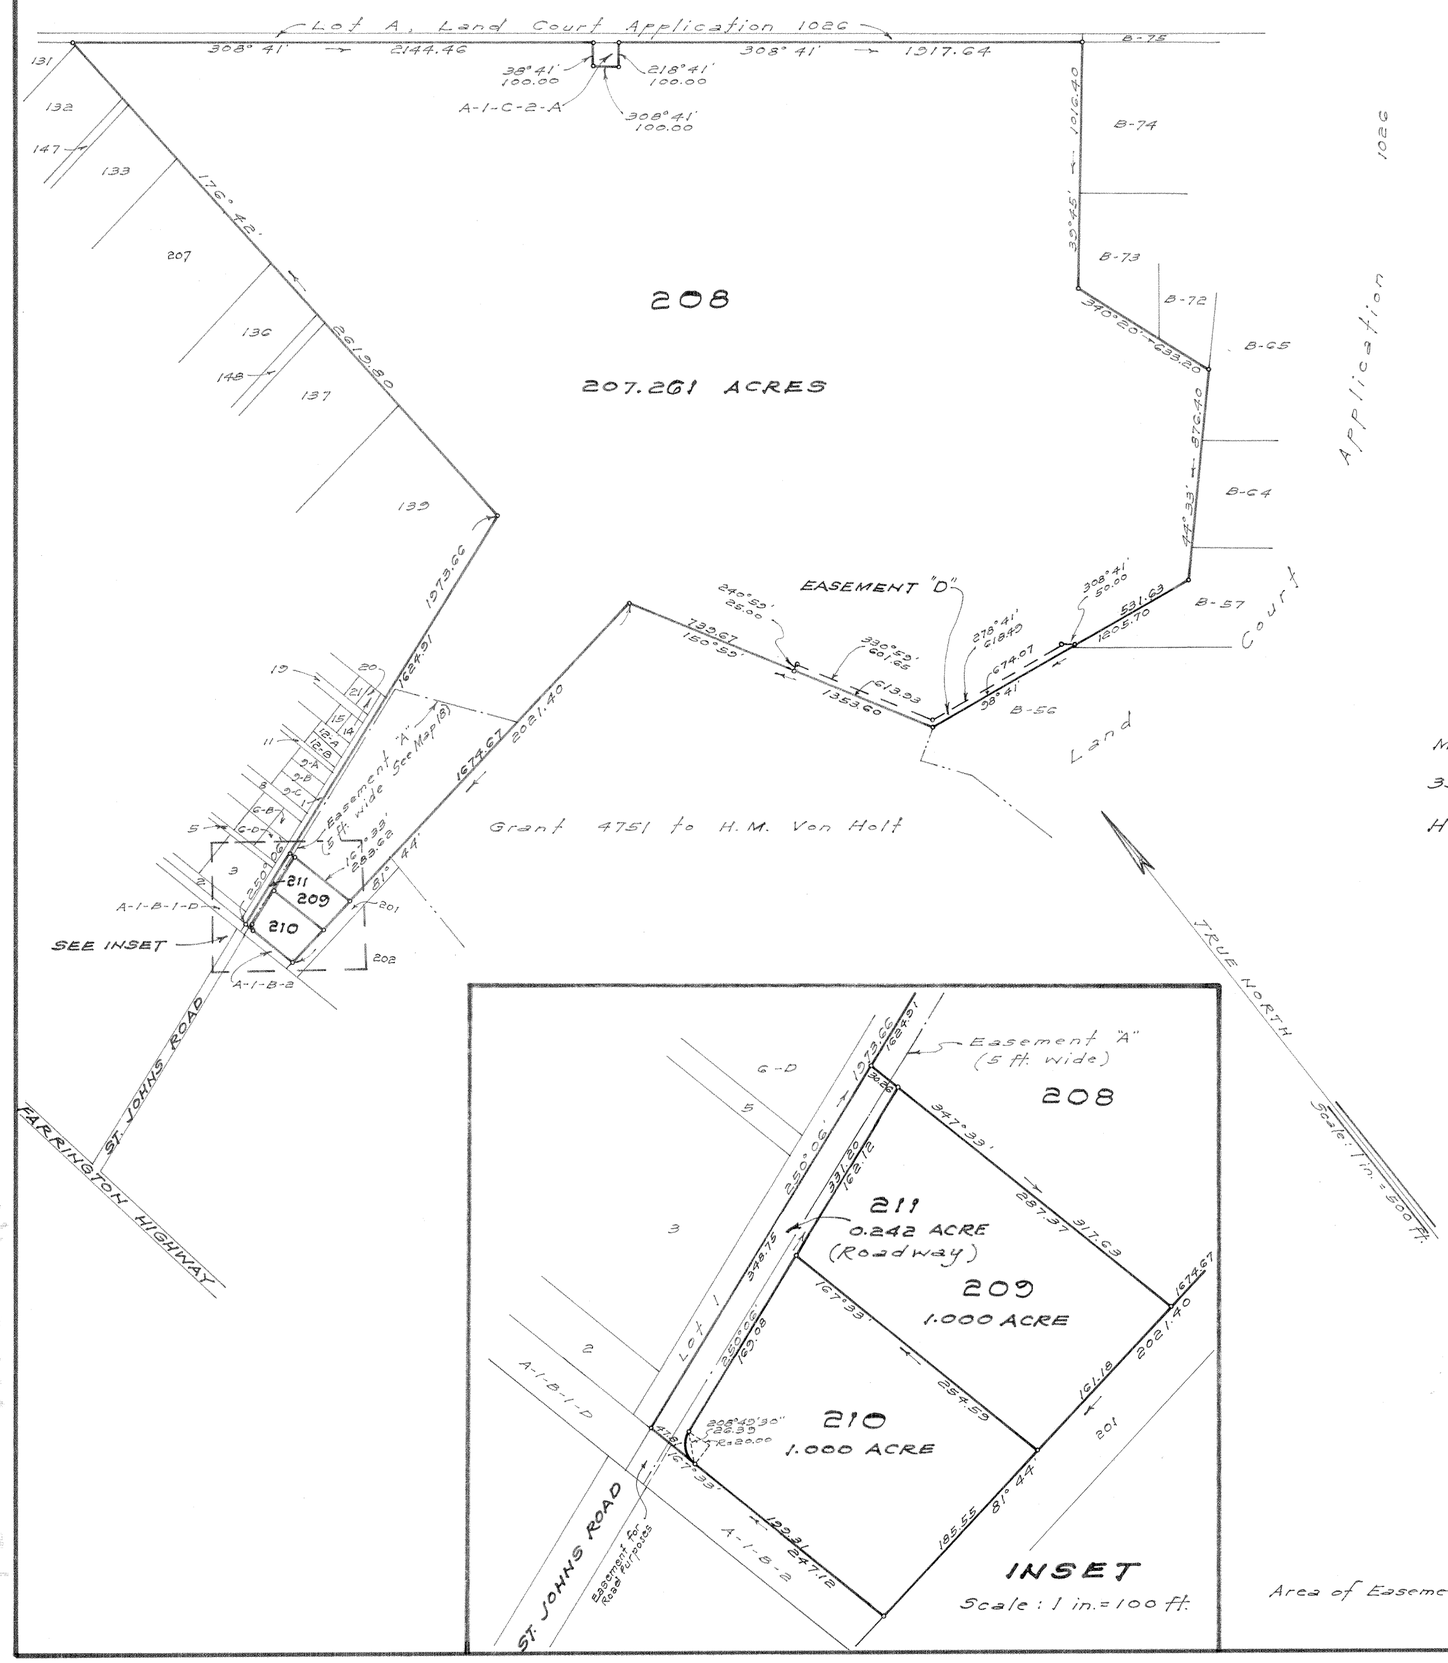

LAND COURT

STATE OF HAWAII

LAND COURT APPLICATION 130

SUBDIVISION OF LOT A-1-C-2-B
AS SHOWN ON MAP 19
INTO LOTS 208, 209, 210 AND 211
AND DESIGNATION OF EASEMENT "D" OVER LOT 208
AT LUALUALEI, WAIANAE, OAHU, HAWAII

John Cline Mann
Registered Professional Surveyor
Certificate Number 574
Land Court Surveyor
Certificate Number 82

March 3, 1967
338 Dillingham Building
Honolulu, Hawaii

JOHN CLINE MANN
REGISTERED LAND SURVEYOR
No. 574
HAWAII, U.S.A.

OWNER : KAISER CEMENT AND GYPSUM CORPORATION
OWNER'S CERTIFICATE OF TITLE : 76,887

AUTHORIZED AND APPROVED BY ORDER OF THE
JUDGE OF THE LAND COURT DATED APRIL 27, 1967
BY ORDER OF THE COURT Rudolph K. Espinda
REGISTRAR OF THE LAND COURT

Area of Easement "D" = 31,352 Sq. Ft.

Filed April 17, 1967
Rudolph K. Espinda
Registrar

TAX MAP KEY 8-7-10:3
C.B. 159:44 & 150:124

15" x 21" = 2.19 Sq. Ft.