MAP 47

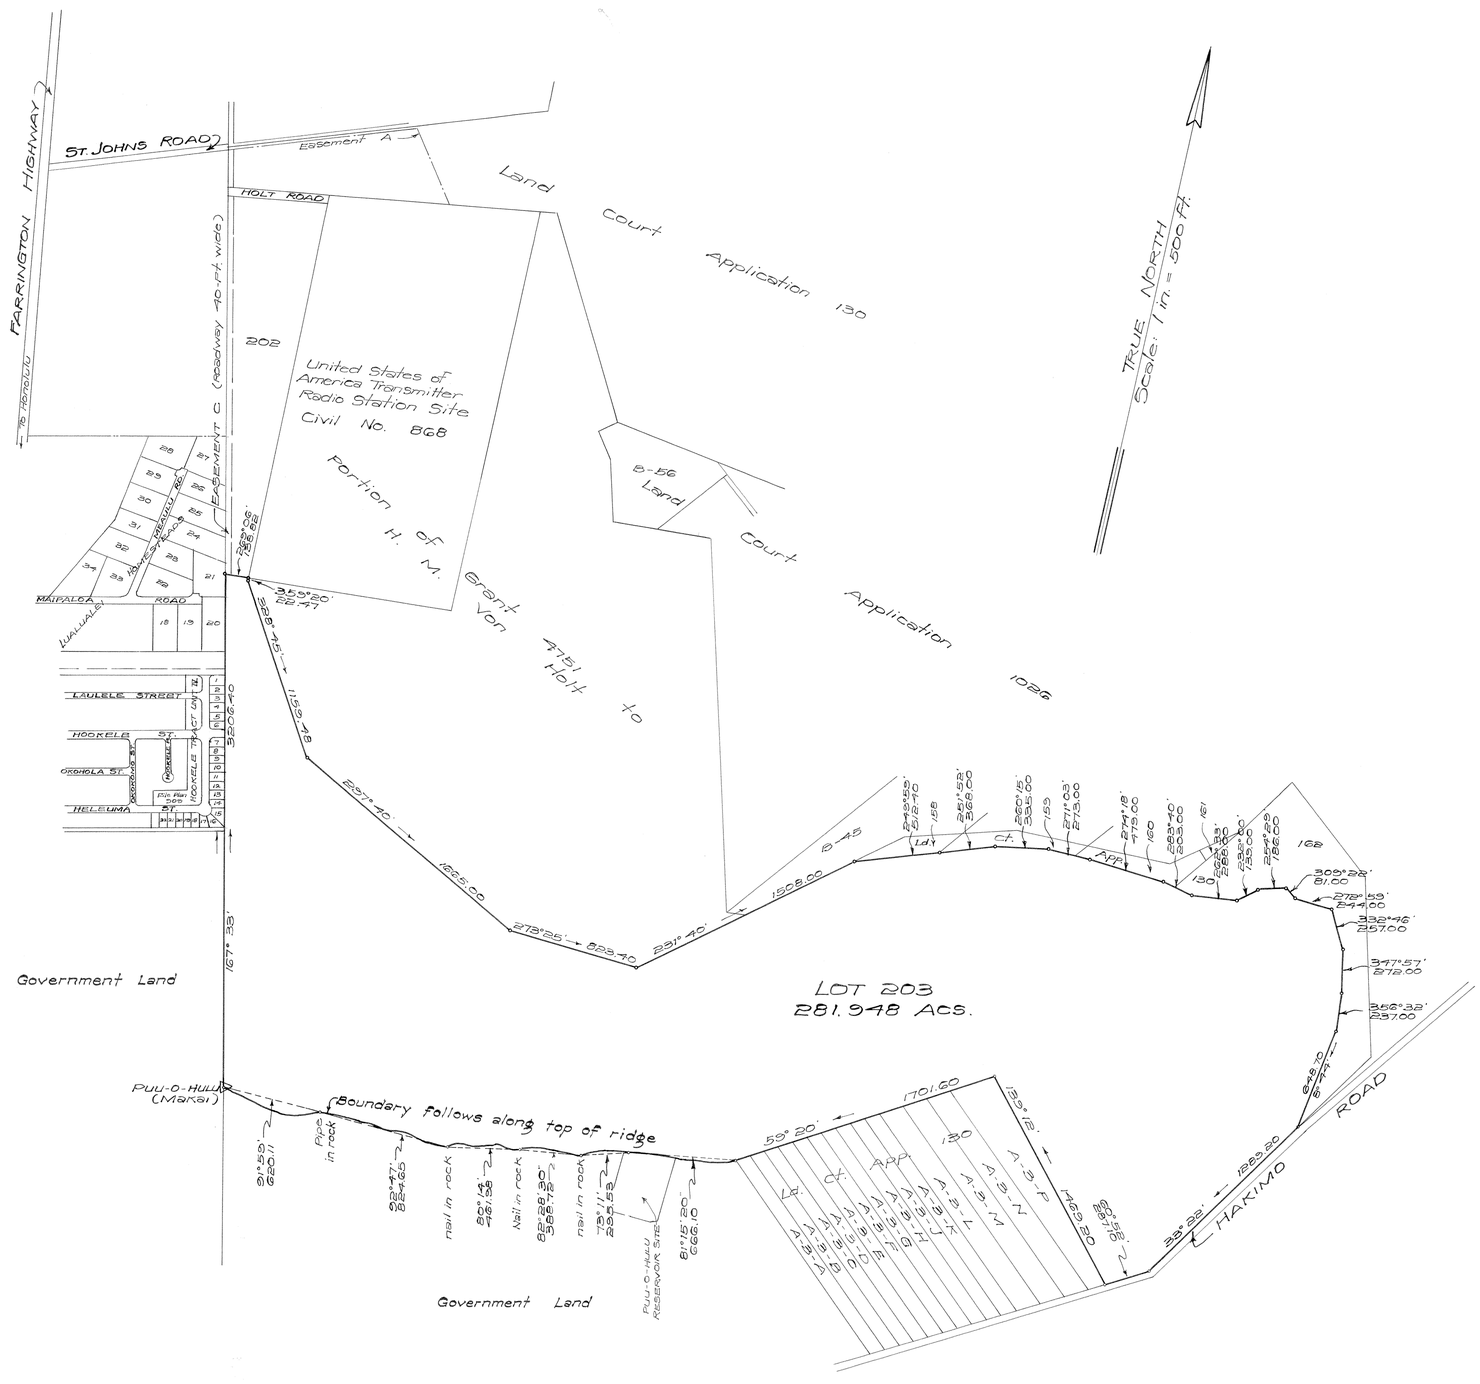

LAND COURT

STATE OF HAWAII

LAND COURT APPLICATION 130
ADJUSTMENT OF BOUNDARY
OF LOT 203 AS SHOWN ON MAP 38
AT LUALUALEI, WAIANAE, OAHU, HAWAII

850 Richards St.
Honolulu, Hawaii
February 2, 1972

HENSLEE F. TOWILL
REGISTERED PROFESSIONAL LAND SURVEYOR
No. 518
HAWAII, U.S.A.

H.F. TOWILL & ASSOCIATES, INC.

By: Henslee F. Towill
Registered Professional Surveyor
Certificate Number 518

OWNER: KAISER PACIFIC PROPERTIES CORPORATION

Owner's Certificate of Title: 146,648

AUTHORIZED AND APPROVED BY ORDER OF THE JUDGE OF THE LAND COURT DATED: AUGUST 1, 1972.
BY ORDER OF THE COURT.

REGISTRAR OF THE LAND COURT

Filed March 30, 1972
James G. Smith
Deputy Registrar

Tax Map Key: 8-7-10-por. 2
326-4

21" x 32" = 4.7 Sq. Ft.