130

MAP 48

LAND COURT
STATE OF HAWAII

LAND COURT APPLICATION 130

CONSOLIDATION OF LOTS B-1-B-1-A AND B-1-B-1-C AS SHOWN ON MAP 22 AND LOT B-1-B-1-B AS SHOWN ON MAP 16 AND RESUBDIVISION OF SAID CONSOLIDATION INTO LOTS 212 AND 213 AND DESIGNATION OF EASEMENT "K" AFFECTING LOT 212

LUALUALEI, WAIANAE, OAHU, HAWAII

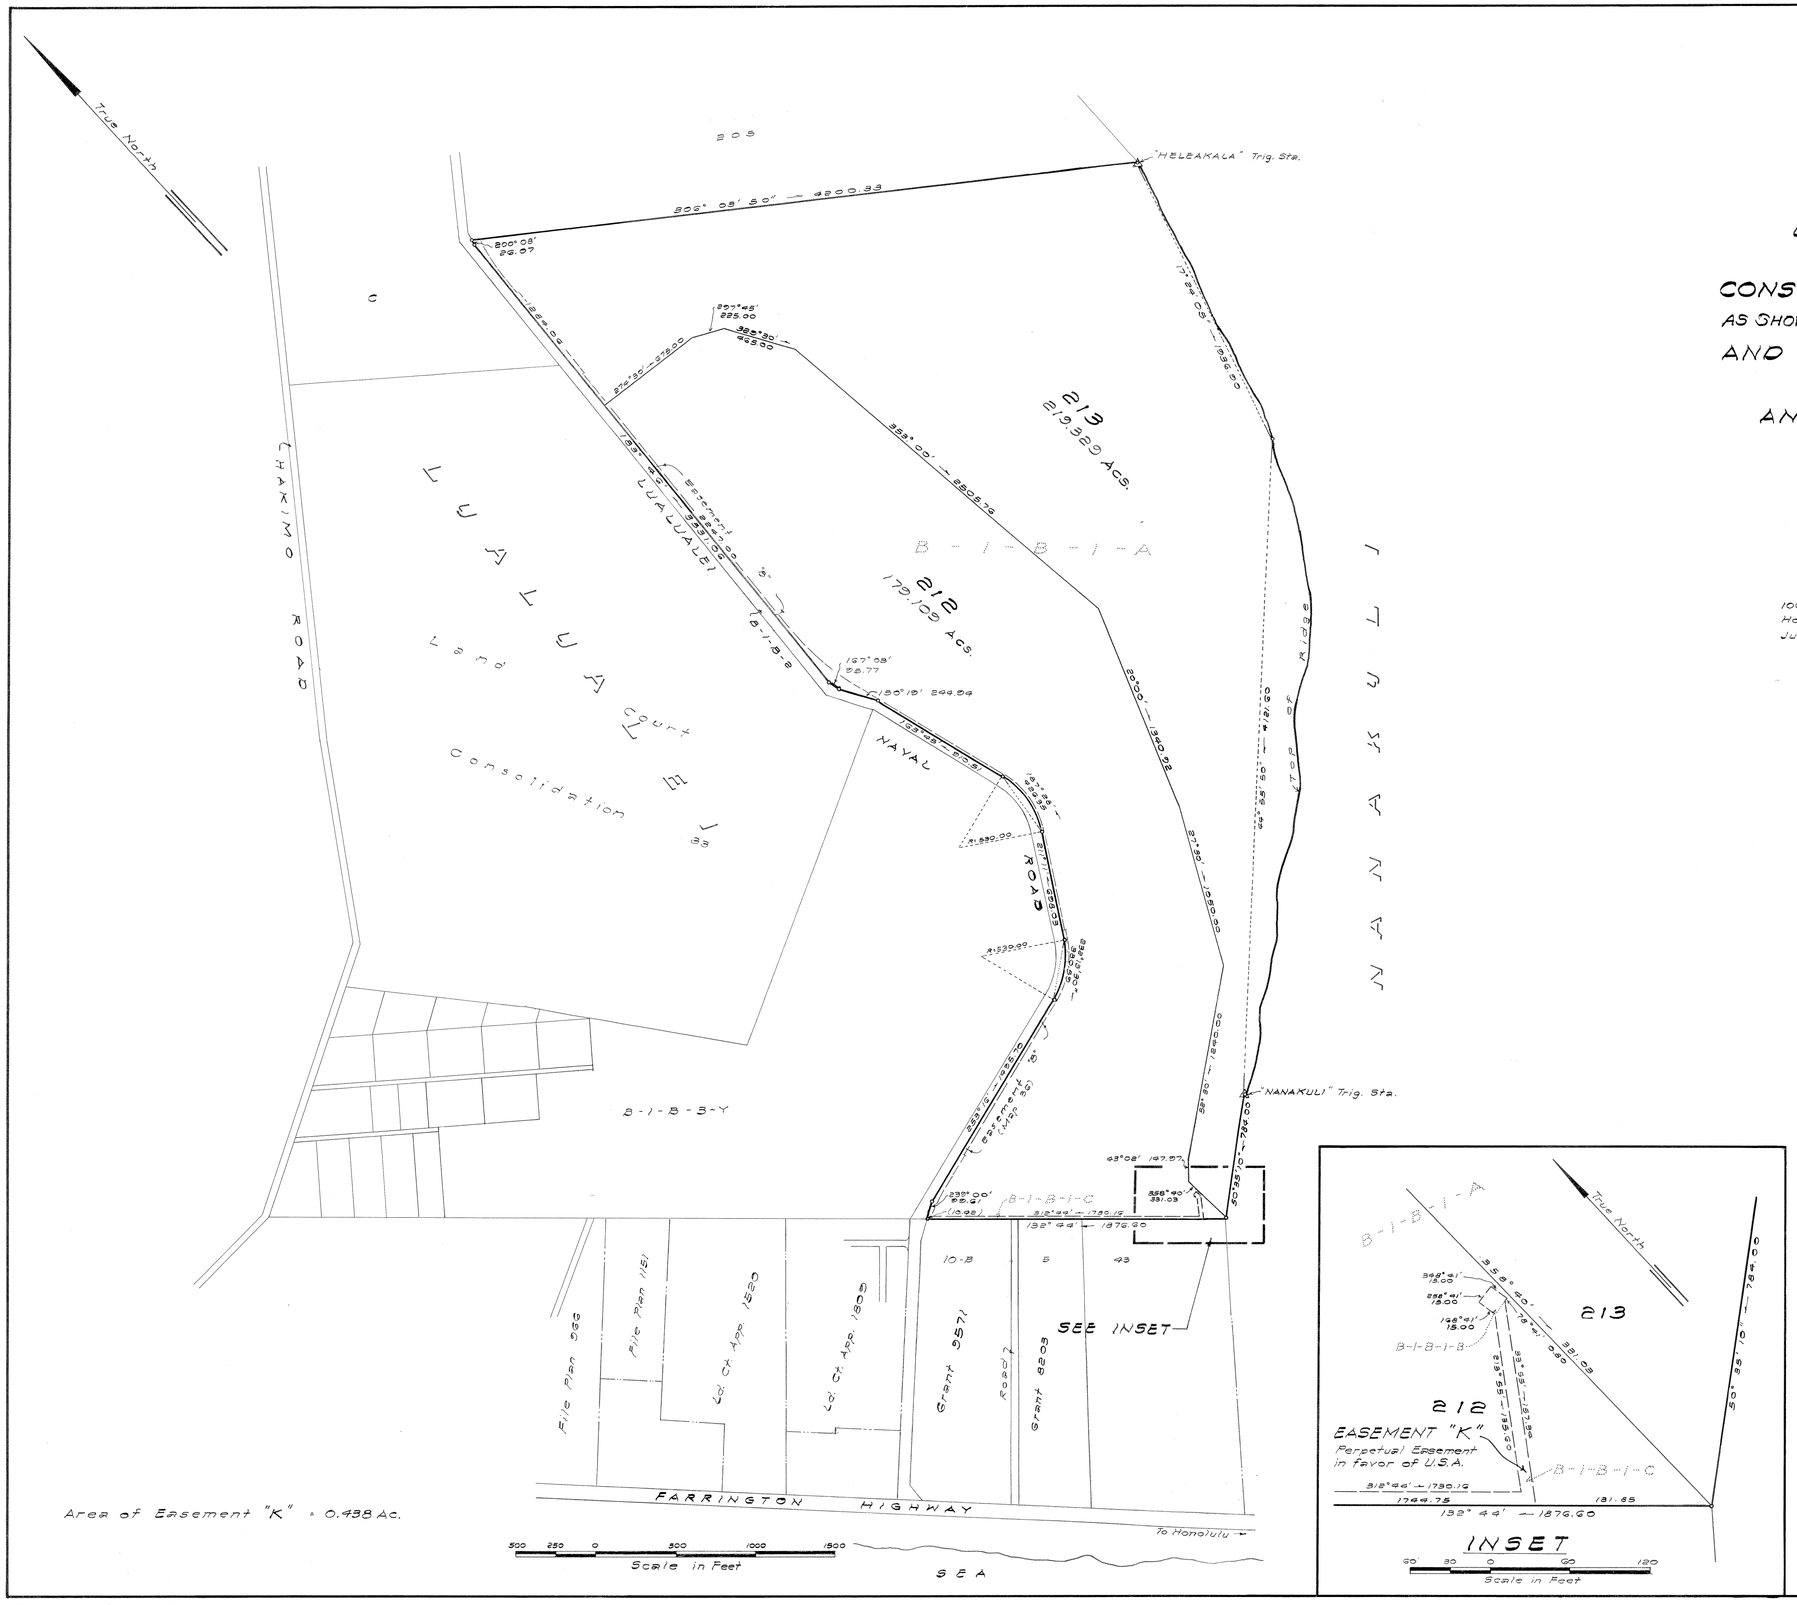

Area of Easement "K" = 0.438 Ac.

1000 Bishop Street
Honolulu, Hawaii
June 29, 1972

KENNETH J. TOSHI
REGISTERED PROFESSIONAL LAND SURVEYOR
No. 2947
HAWAII, U.S.A.

SUNN, LOW, TOM & HARA, INC.

Kenneth J. Toshi
Registered Land Surveyor
Certificate No. 2947

Owners: Eishin Yamaguchi, Kame Yamaguchi, Eizen Yamaguchi, Herman Eitei Yamaguchi, Edward Sakae Yamaguchi, Francis Yeiho Yamaguchi, Hatsue Yamaguchi

Owners' Certificate of Title: 100,228

AUTHORIZED AND APPROVED BY ORDER OF THE JUDGE OF THE LAND COURT DATED: OCTOBER 17, 1972
BY ORDER OF THE COURT

James A. Smith
Acting REGISTRAR OF THE LAND COURT

Filed September 29, 1972 Paul Cozloff Clerk

21" × 32" = 4.67 Sq. Ft.

Tax Map Key: 8-7-09:1