MAP 49

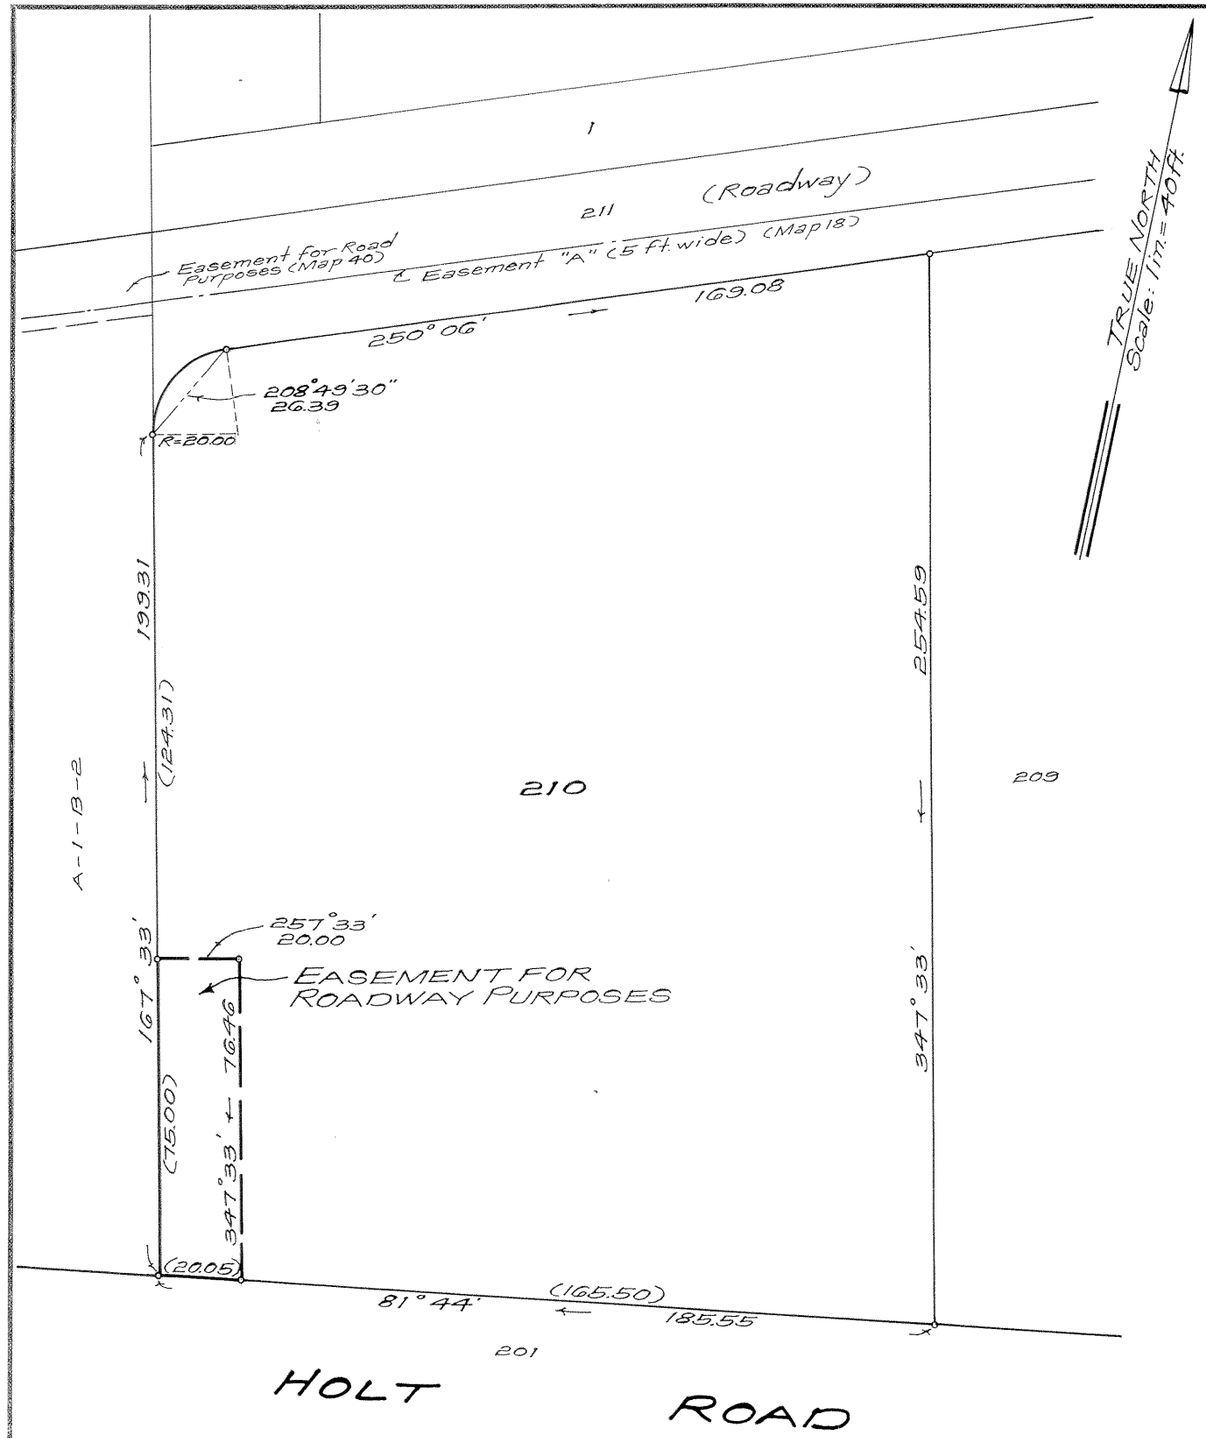

LAND COURT

STATE OF HAWAII

LAND COURT APPLICATION 130

DELINEATION OF EASEMENT
FOR ROADWAY PURPOSES
AFFECTING LOT 210
AS SHOWN ON MAP 42

AT LUALUALEI, WAIANAE, OAHU, HAWAII

Honolulu, Hawaii
September 28, 1972

JAMES M. KUBOTA
REGISTERED PROFESSIONAL LAND SURVEYOR
No. 1538
HAWAII, U.S.A.

DEPARTMENT OF PUBLIC WORKS
CITY AND COUNTY OF HONOLULU
DIVISION OF LAND SURVEY AND ACQUISITION

By James M. Kubota
Registered Professional Surveyor
Certificate Number 1538-S

OWNER: Kaiser Foundation Health Plan, Inc.

OWNER'S CERTIFICATE OF TITLE: 117,719

AUTHORIZED AND APPROVED BY ORDER OF THE JUDGE OF THE LAND COURT DATED: NOVEMBER 14, 1972.
BY ORDER OF THE COURT.

Rudolph K. Lepinda
REGISTRAR OF THE LAND COURT

Filed October 19, 1972
James A. Smith
Deputy Registrar

NOTE:
AREA OF EASEMENT = 1,515 Sq. Ft.

TAX MAP KEY: 8-7-10:12

Parcel E-G
Maili Channel Improvement
Lines M-5 and M-6
(16-15-3-61)

10" x 15" = 1 SQ. FT.