MAP 50

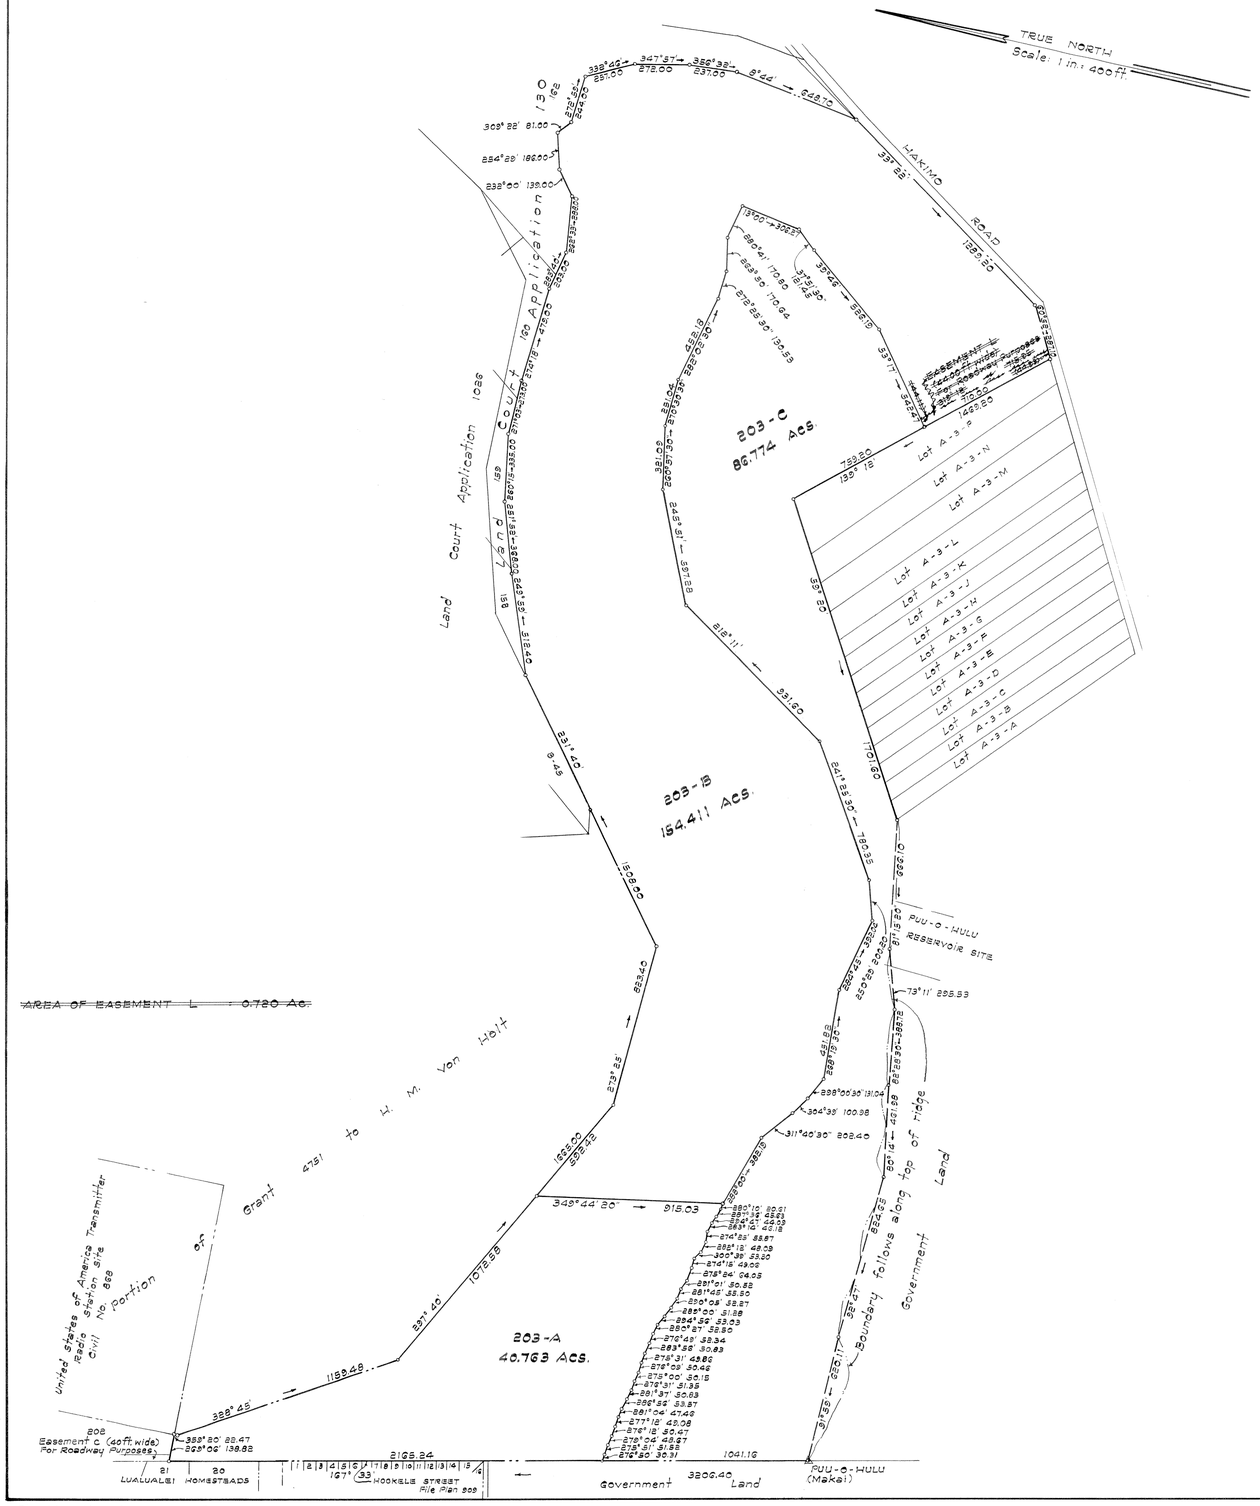

LAND COURT

STATE OF HAWAII

LAND COURT APPLICATION 130

SUBDIVISION OF LOT 203

AS SHOWN ON MAP 47

INTO LOTS 203-A, 203-B AND 203-C

~~AND DESIGNATION OF EASEMENT L OVER AND ACROSS LOT 203-B~~

AT LUALUALEI, WAIANAE, OAHU, HAWAII

Suite 608, 700 Bishop Street
Honolulu, Hawaii
August 28, 1972

GEORGE K. HOUGHTAILING REGISTERED LAND SURVEYOR No. 470 HAWAII, U.S.A.

COMMUNITY PLANNING, INC.

BY: George K. Houghtailing
Registered Professional Surveyor
Certificate Number 470
Land Court Surveyor Certificate Number 148

OWNER: Kaiser Pacific Properties Corporation

OWNER'S CERTIFICATE OF TITLE: 146,648

AUTHORIZED AND APPROVED BY ORDER OF THE JUDGE OF THE LAND COURT DATED JANUARY 30, 1973. BY ORDER OF THE COURT.

Rudolph K. Espinda
REGISTRAR OF THE LAND COURT

Easement L as shown hereon has been cancelled by Order of the Judge of the Land Court dated October 24, 1974.
Honolulu, Hawaii
October 24, 1974 Kazutaka Saiki
State Land Surveyor

Filed December 27, 1972 Paul Egloff

Tax Map Key: 8-7-10: por. 2

21" x 32" = 4.7 Sq. Ft.
Sheet 2 of 2 sheets