130

MAP 55

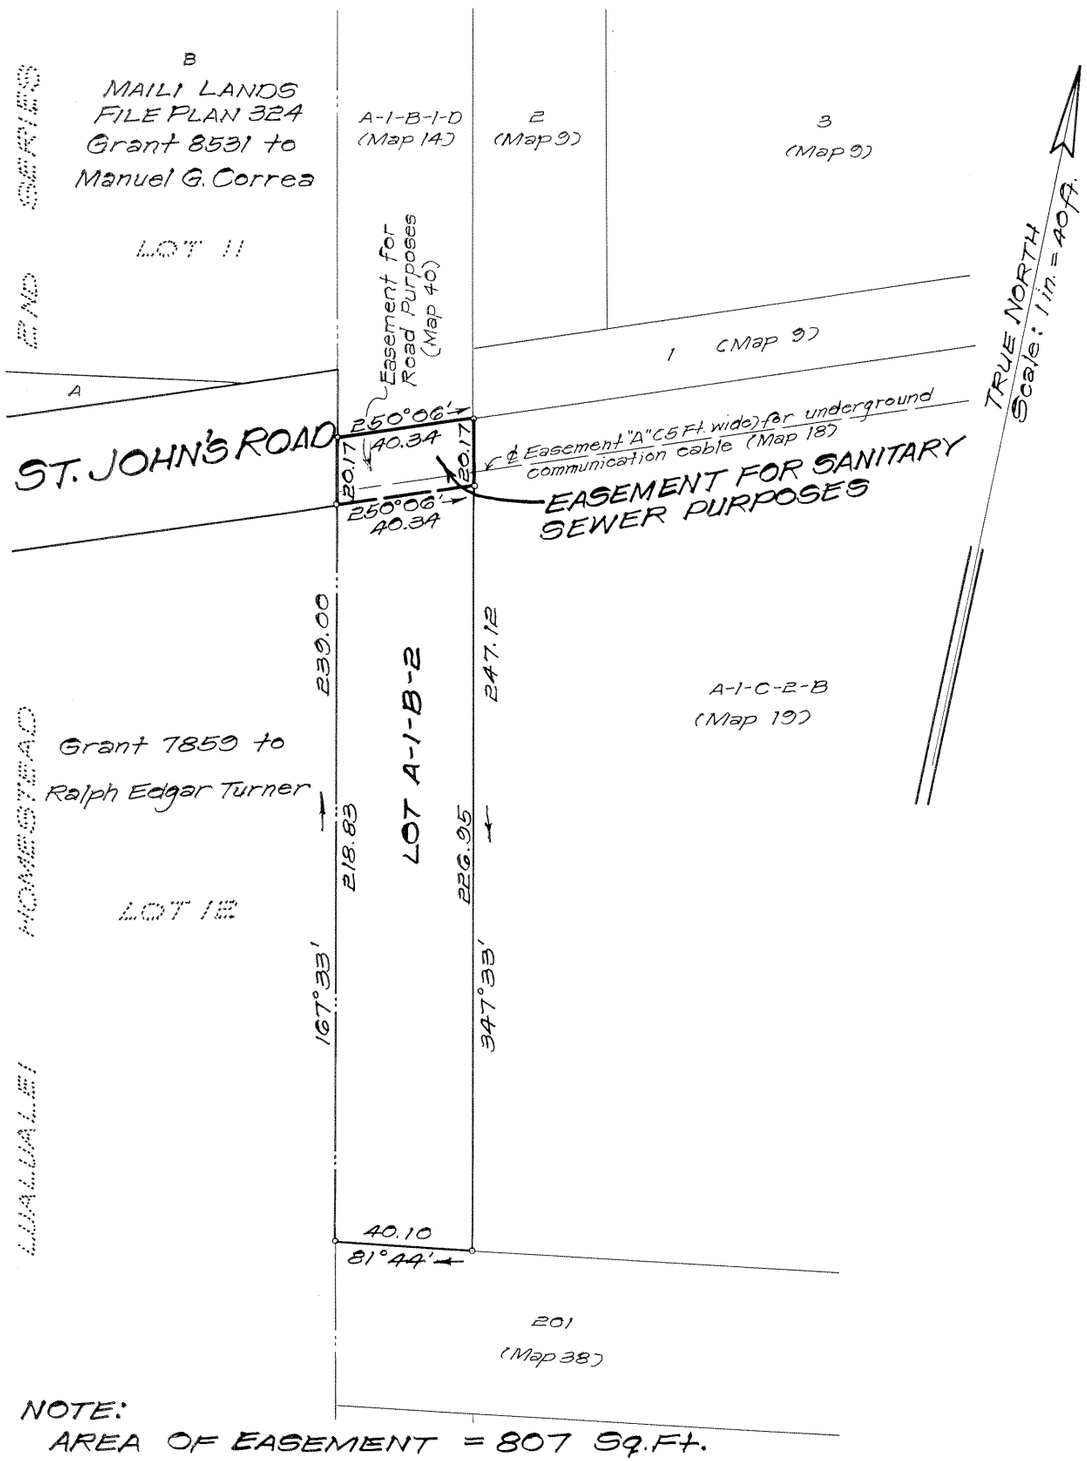

NOTE:
AREA OF EASEMENT = 807 Sq.Ft.

LAND COURT

STATE OF HAWAII

LAND COURT APPLICATION 130

DELINEATION OF EASEMENT
FOR SANITARY SEWER PURPOSES
OVER AND ACROSS LOT A-1-B-2
AS SHOWN ON MAP 8

AT LUALUALEI, WAIANAE, OAHU, HAWAII

Honolulu, Hawaii
October 5, 1973

JAMES M. KUBOTA
REGISTERED PROFESSIONAL LAND SURVEYOR
No. 1538
HAWAII, U.S.A.

DEPARTMENT OF PUBLIC WORKS
CITY AND COUNTY OF HONOLULU
DIVISION OF LAND SURVEY AND ACQUISITION

By: James M. Kubota
Registered Professional Surveyor
Certificate Number 1538 - S

OWNER: Kaiser Cement and Gypsum Corporation

OWNER'S CERTIFICATE OF TITLE: 76,887

AUTHORIZED AND APPROVED BY ORDER OF THE JUDGE
OF THE LAND COURT DATED: JANUARY 18, 1974.
BY ORDER OF THE COURT.

Rudolph K. Espinda
REGISTRAR OF THE LAND COURT

Filed January 9, 1974
James A. Smith
Deputy Registrar

TAX MAP KEY: 8-7-10-3

Parcel 142
Maili Sewers, Section 1
(18 - 1 - 3 - 12)

10" x 15" = 1 SQ. FT.