MAP 58

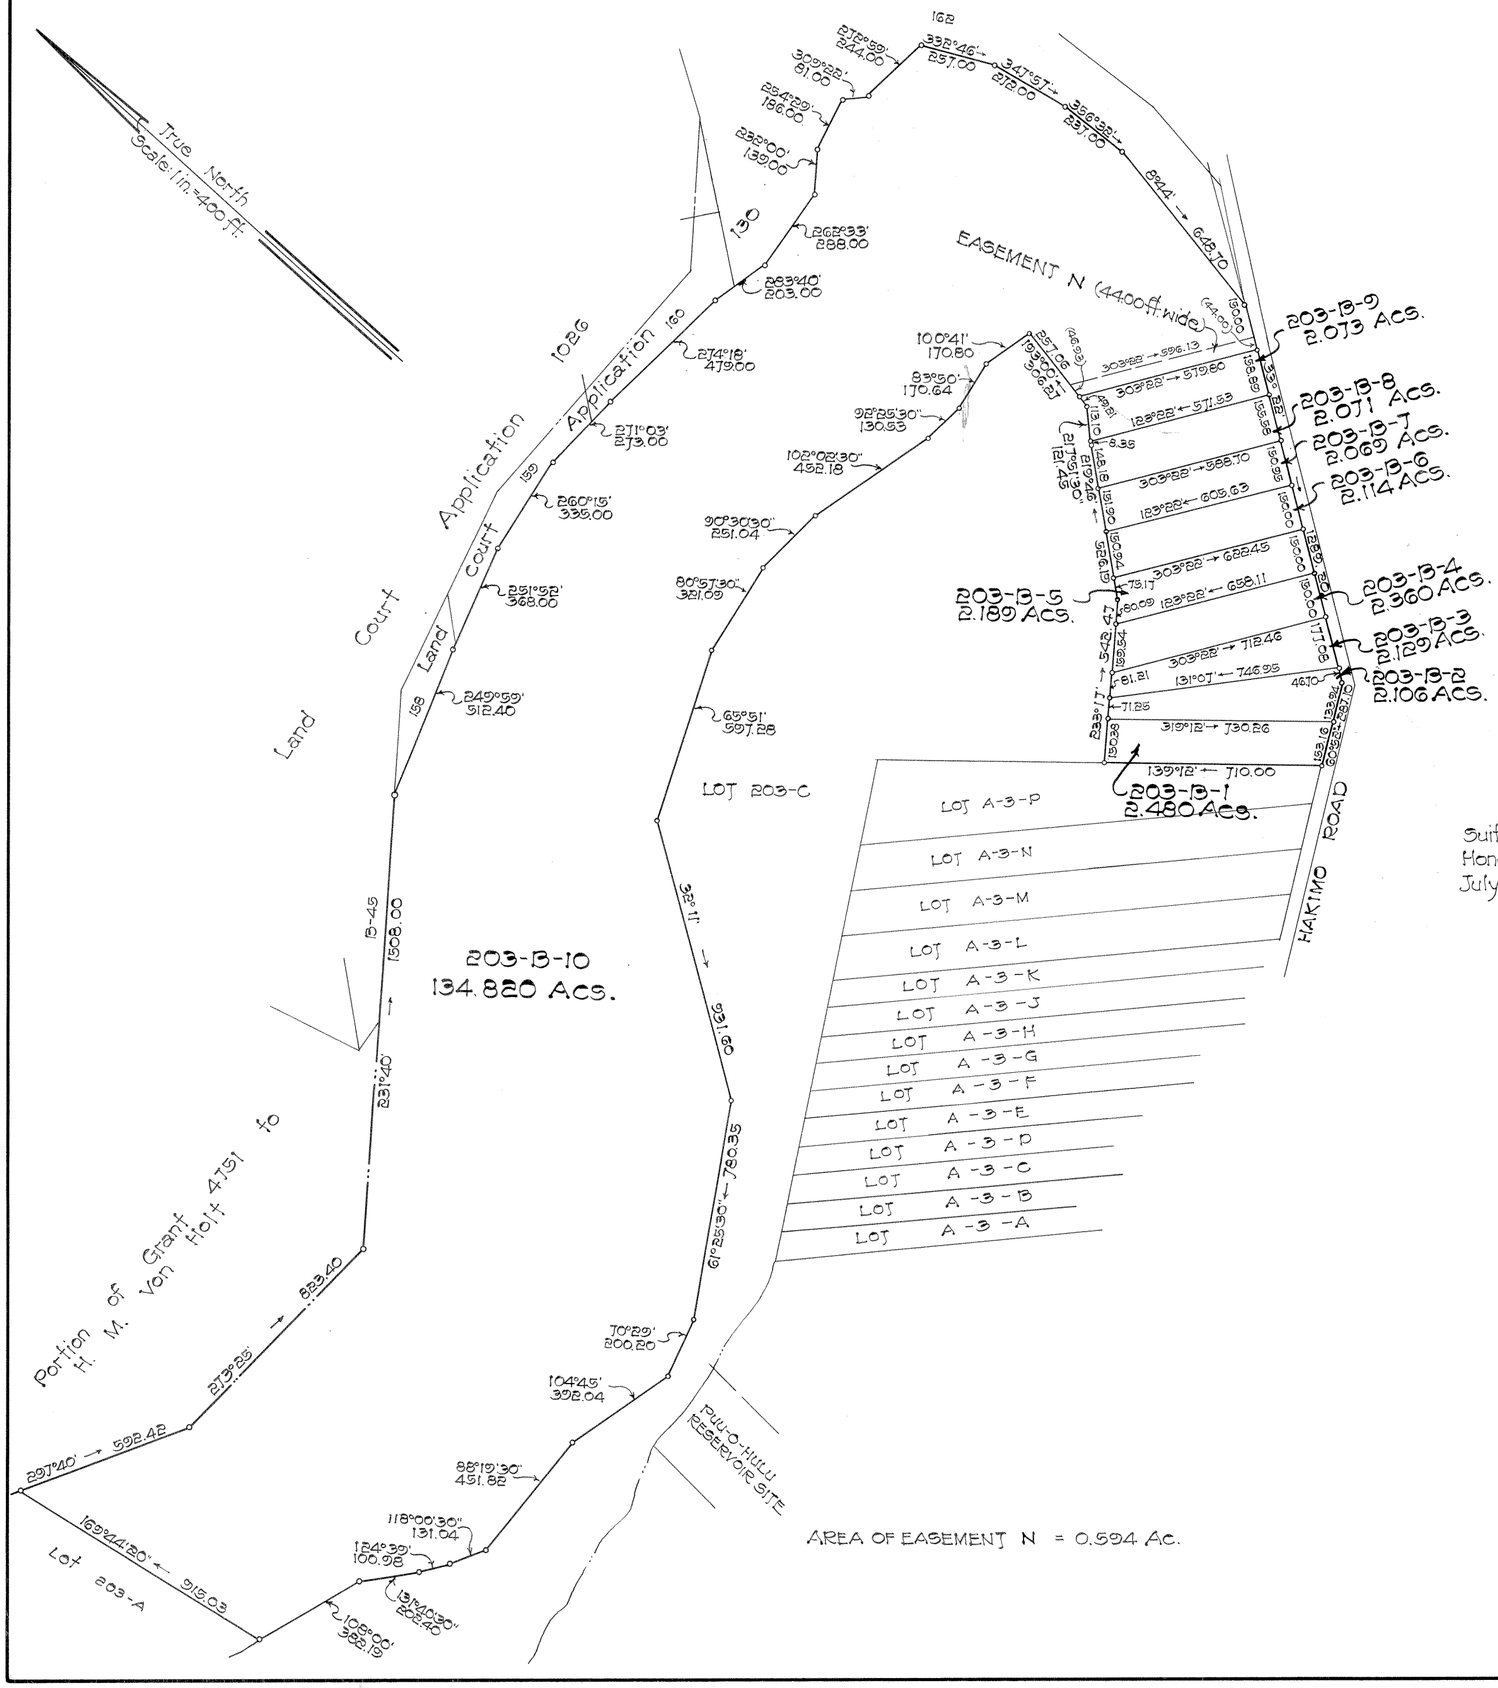


# LAND COURT

STATE OF HAWAII

# LAND COURT APPLICATION 130

SUBDIVISION OF LOT 203-B
AS SHOWN ON MAP 50
INTO LOTS 203-B-1 TO 203-B-10, INCLUSIVE
DESIGNATION OF EASEMENT N OVER AND ACROSS LOT 203-B-10
CANCELLATION OF EASEMENT L AS SHOWN ON MAP 50
AT LUALUALEI, WAIANAE, OAHU, HAWAII

Suite 608, 700 Bishop Street
Honolulu, Hawaii
July 13, 1974

GEORGE K. HOUGHTAILING
REGISTERED LAND SURVEYOR No. 470
HAWAII, U. S. A.

COMMUNITY PLANNING INC.
By: George K. Houghtailing
Registered Professional Surveyor
Certificate Number 470
Land Court Surveyor Certificate No. 148

OWNER: Kaiser Pacific Properties Corporation
OWNER'S CERTIFICATE OF TITLE: 146,648

AUTHORIZED AND APPROVED BY ORDER OF THE JUDGE
OF THE LAND COURT DATED OCTOBER 24, 1974.
BY ORDER OF THE COURT.

Rudolph K. Espinda
REGISTRAR OF THE LAND COURT

Filed October 7, 1974 Paul Cazloff clerk

Tax Map Key: 8-1-10: Por. 2

15" x 21" = 2.19 Sq. Ft.