130

MAP 62

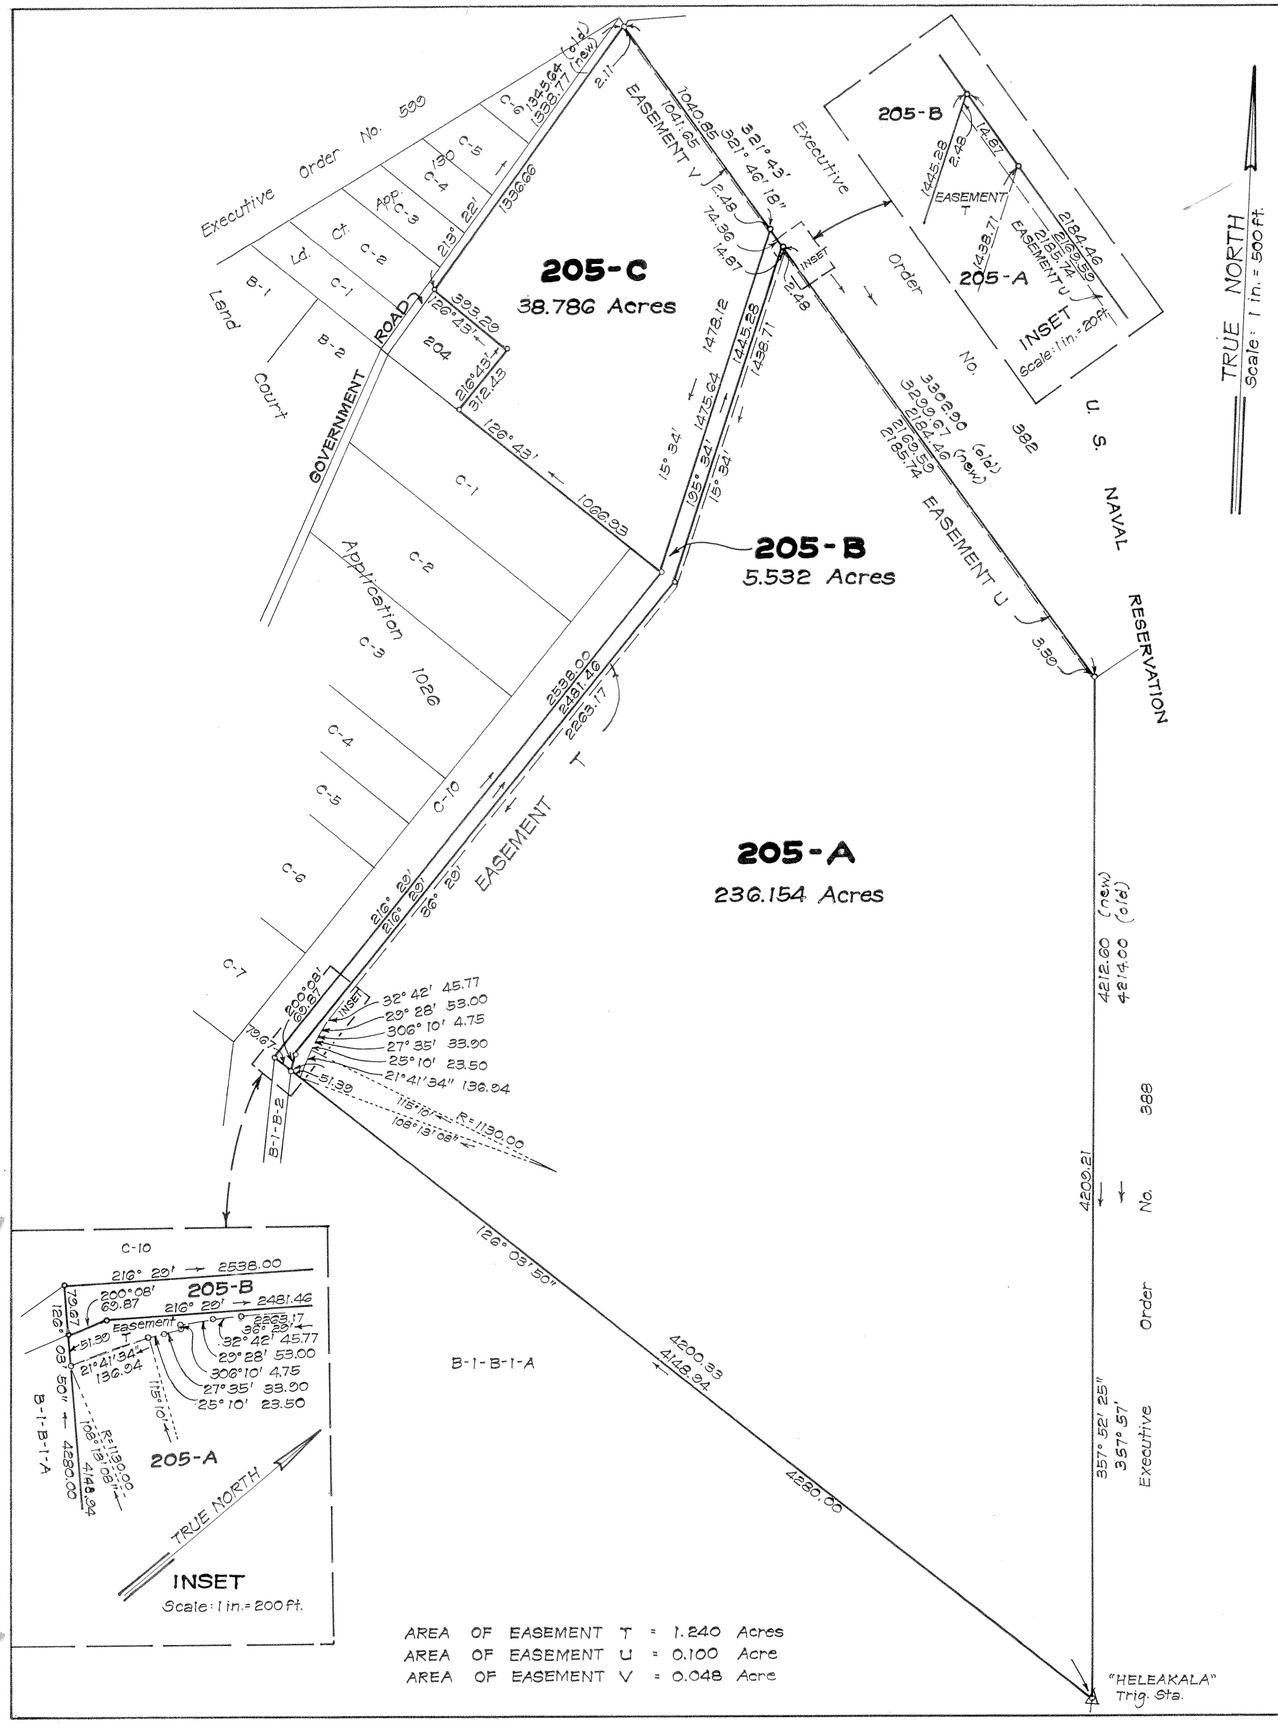

LAND COURT

STATE OF HAWAII

LAND COURT APPLICATION 130

ADJUSTMENT OF EXTERIOR BOUNDARY OF LOT 205 AS SHOWN ON MAP 39, AND SUBDIVISION OF SAID ADJUSTED LOT 205 INTO LOTS 205-A, 205-B AND 205-C AND DESIGNATION OF EASEMENTS T AND U OVER AND ACROSS LOT 205-A AND EASEMENT V OVER AND ACROSS LOT 205-C

At Lualualei, Waianae, Oahu, Hawaii

745 Fort Street, Suite 900
Honolulu, Hawaii
February 2, 1976

JOHN CLINE MANN
REGISTERED PROFESSIONAL LAND SURVEYOR
No. 574-S
HAWAII, U.S.A.

AUSTIN, TSUTSUMI & ASSOCIATES, INC.

By: John Cline Mann
Registered Professional Surveyor
Certificate Number 574
Land Court Surveyor
Certificate Number 82

ELIZABETH LOY MARKS	1/2 INT.	OWNERS
ELIZABETH MARKS STACK	1/6 INT.	
LES MARKS	1/6 INT.	
CYNTHIA MARKS SALLEY	1/6 INT.	

OWNERS' CERTIFICATE OF TITLE: 173,854

AUTHORIZED AND APPROVED BY ORDER OF THE JUDGE OF THE LAND COURT DATED: OCTOBER 7, 1976
BY ORDER OF THE COURT.

Rudolph K. Espinda
REGISTRAR OF THE LAND COURT

Filed June 10, 1976
James A. Smith
Deputy Registrar

Tax Map Key: 8-7-09:2 & 8-7-10:6
JOB NO. 2163-S

15" x 21" = 2.10 Sq. Ft.

130-MAP 62