MAP 63

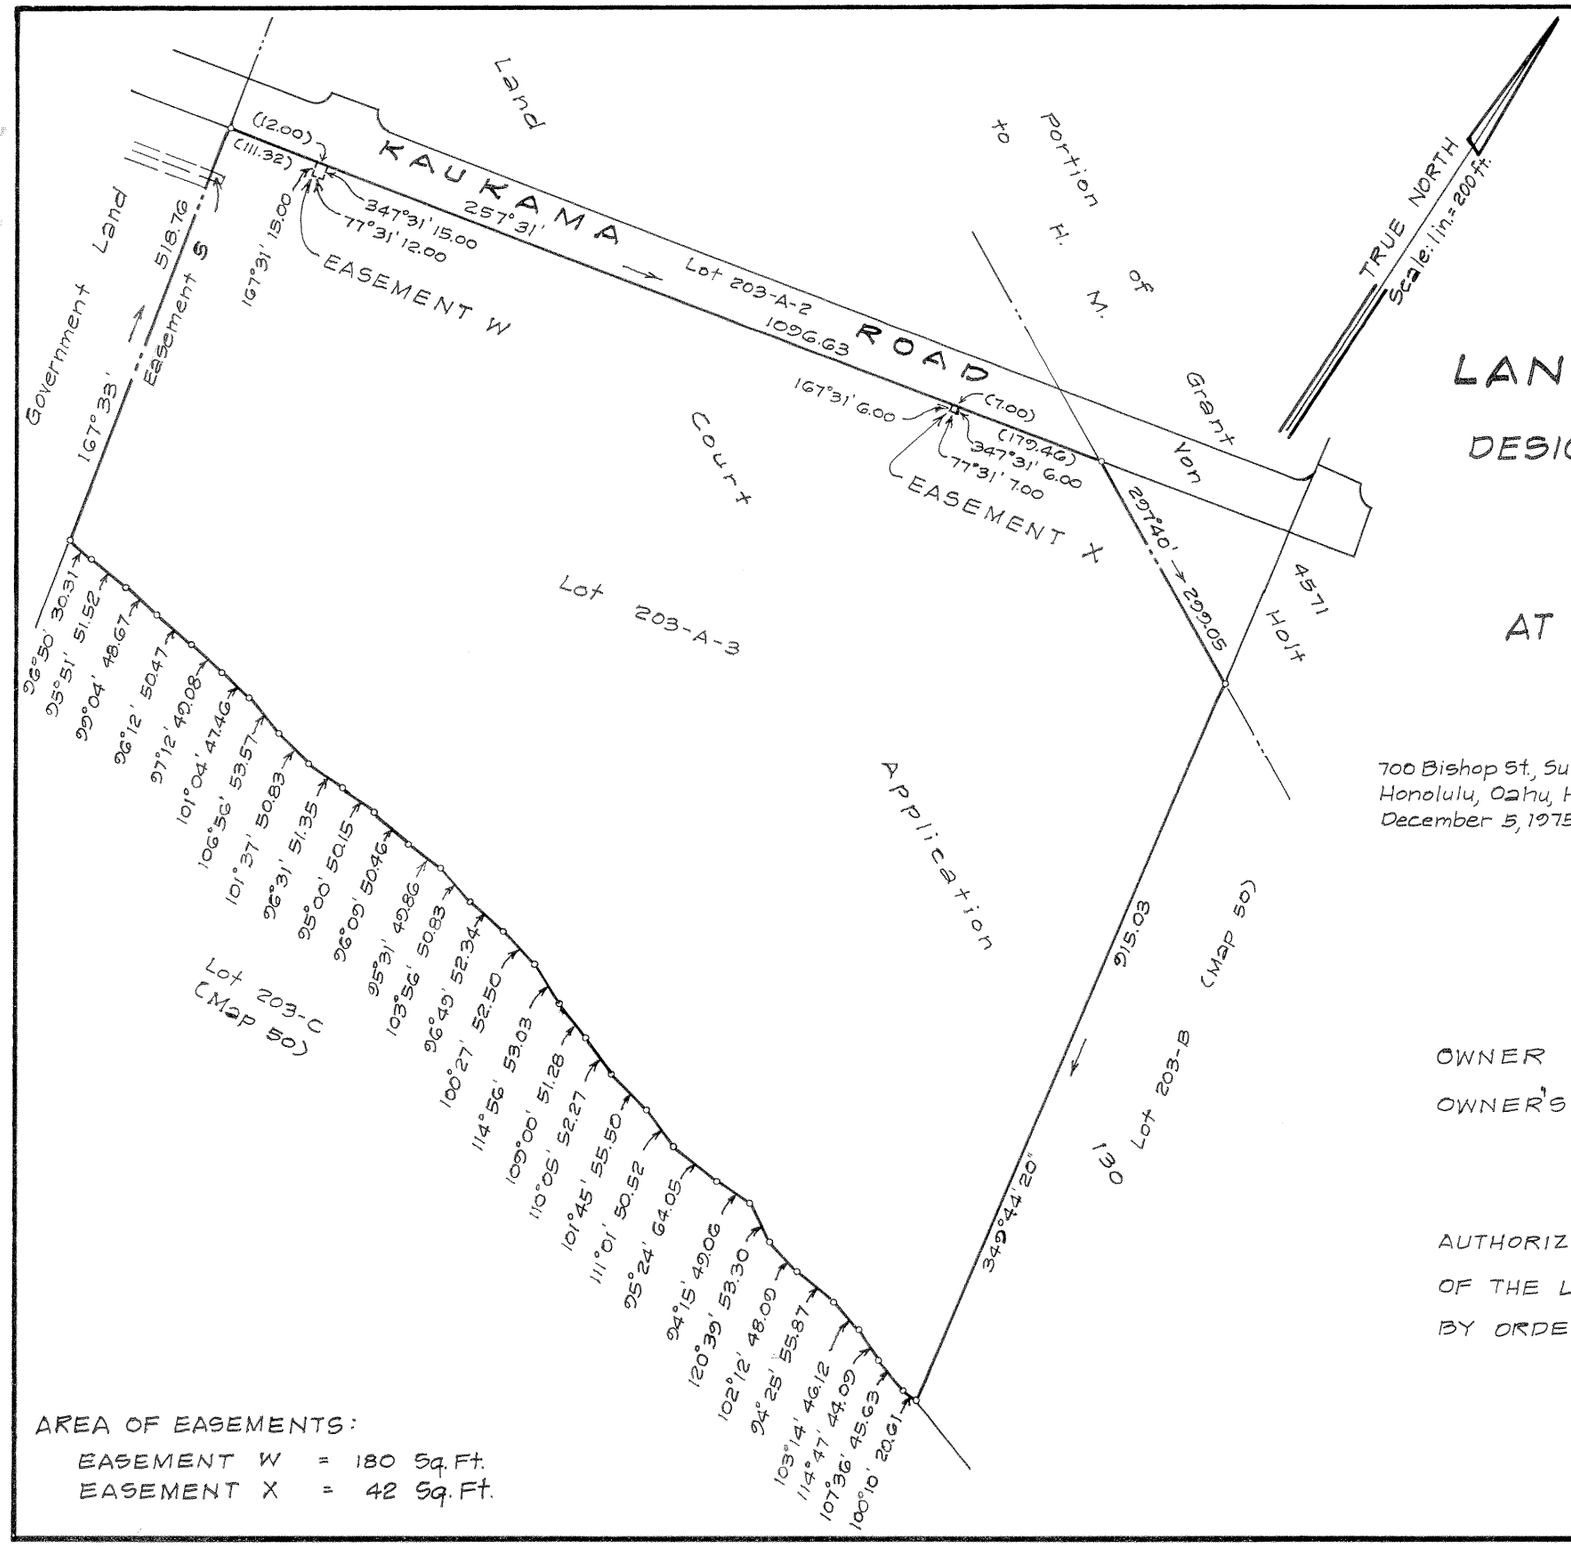

LAND COURT

STATE OF HAWAII

LAND COURT APPLICATION 130

DESIGNATION OF EASEMENTS W AND X
AFFECTING LOT 203-A-3
AS SHOWN ON MAP 61
AT LUALUALEI, WAIANAE, OAHU, HAWAII

700 Bishop St., Suite 608
Honolulu, Oahu, Hawaii
December 5, 1975

HARRY K. MATSUO
REGISTERED PROFESSIONAL LAND SURVEYOR
No. 2717-S
HAWAII, U.S.A.

COMMUNITY PLANNING, INC.
Harry K. Matsuo
Registered Professional Surveyor
Certificate Number 2717
Land Court Surveyor Certificate Number 168

OWNER : Kaiser Pacific Properties Corporation

OWNER'S CERTIFICATE OF TITLE: 146,648

AUTHORIZED AND APPROVED BY ORDER OF THE JUDGE
OF THE LAND COURT DATED: JULY 2, 1976
BY ORDER OF THE COURT

Rudolph K. Espinda
REGISTRAR OF THE LAND COURT
Filed June 17, 1976
James A. Smith, Deputy Registrar
Sheet 2 of 2 Sheets

AREA OF EASEMENTS:
EASEMENT W = 180 Sq. Ft.
EASEMENT X = 42 Sq. Ft.

Tax Map Key: 8-7-10: Por 2

10" x 15" = 1.0 Sq. Ft.