LAND COURT

STATE OF HAWAII

LAND COURT APPLICATION 130

CONSOLIDATION OF LOT A-1-C-2-A AS SHOWN ON MAP 19
AND LOT 208 AS SHOWN ON MAP 42
AND THE RESUBDIVISION OF SAID CONSOLIDATION INTO
LOTS 236 AND 237
AT LUALUALEI, WAIANAE, OAHU, HAWAII

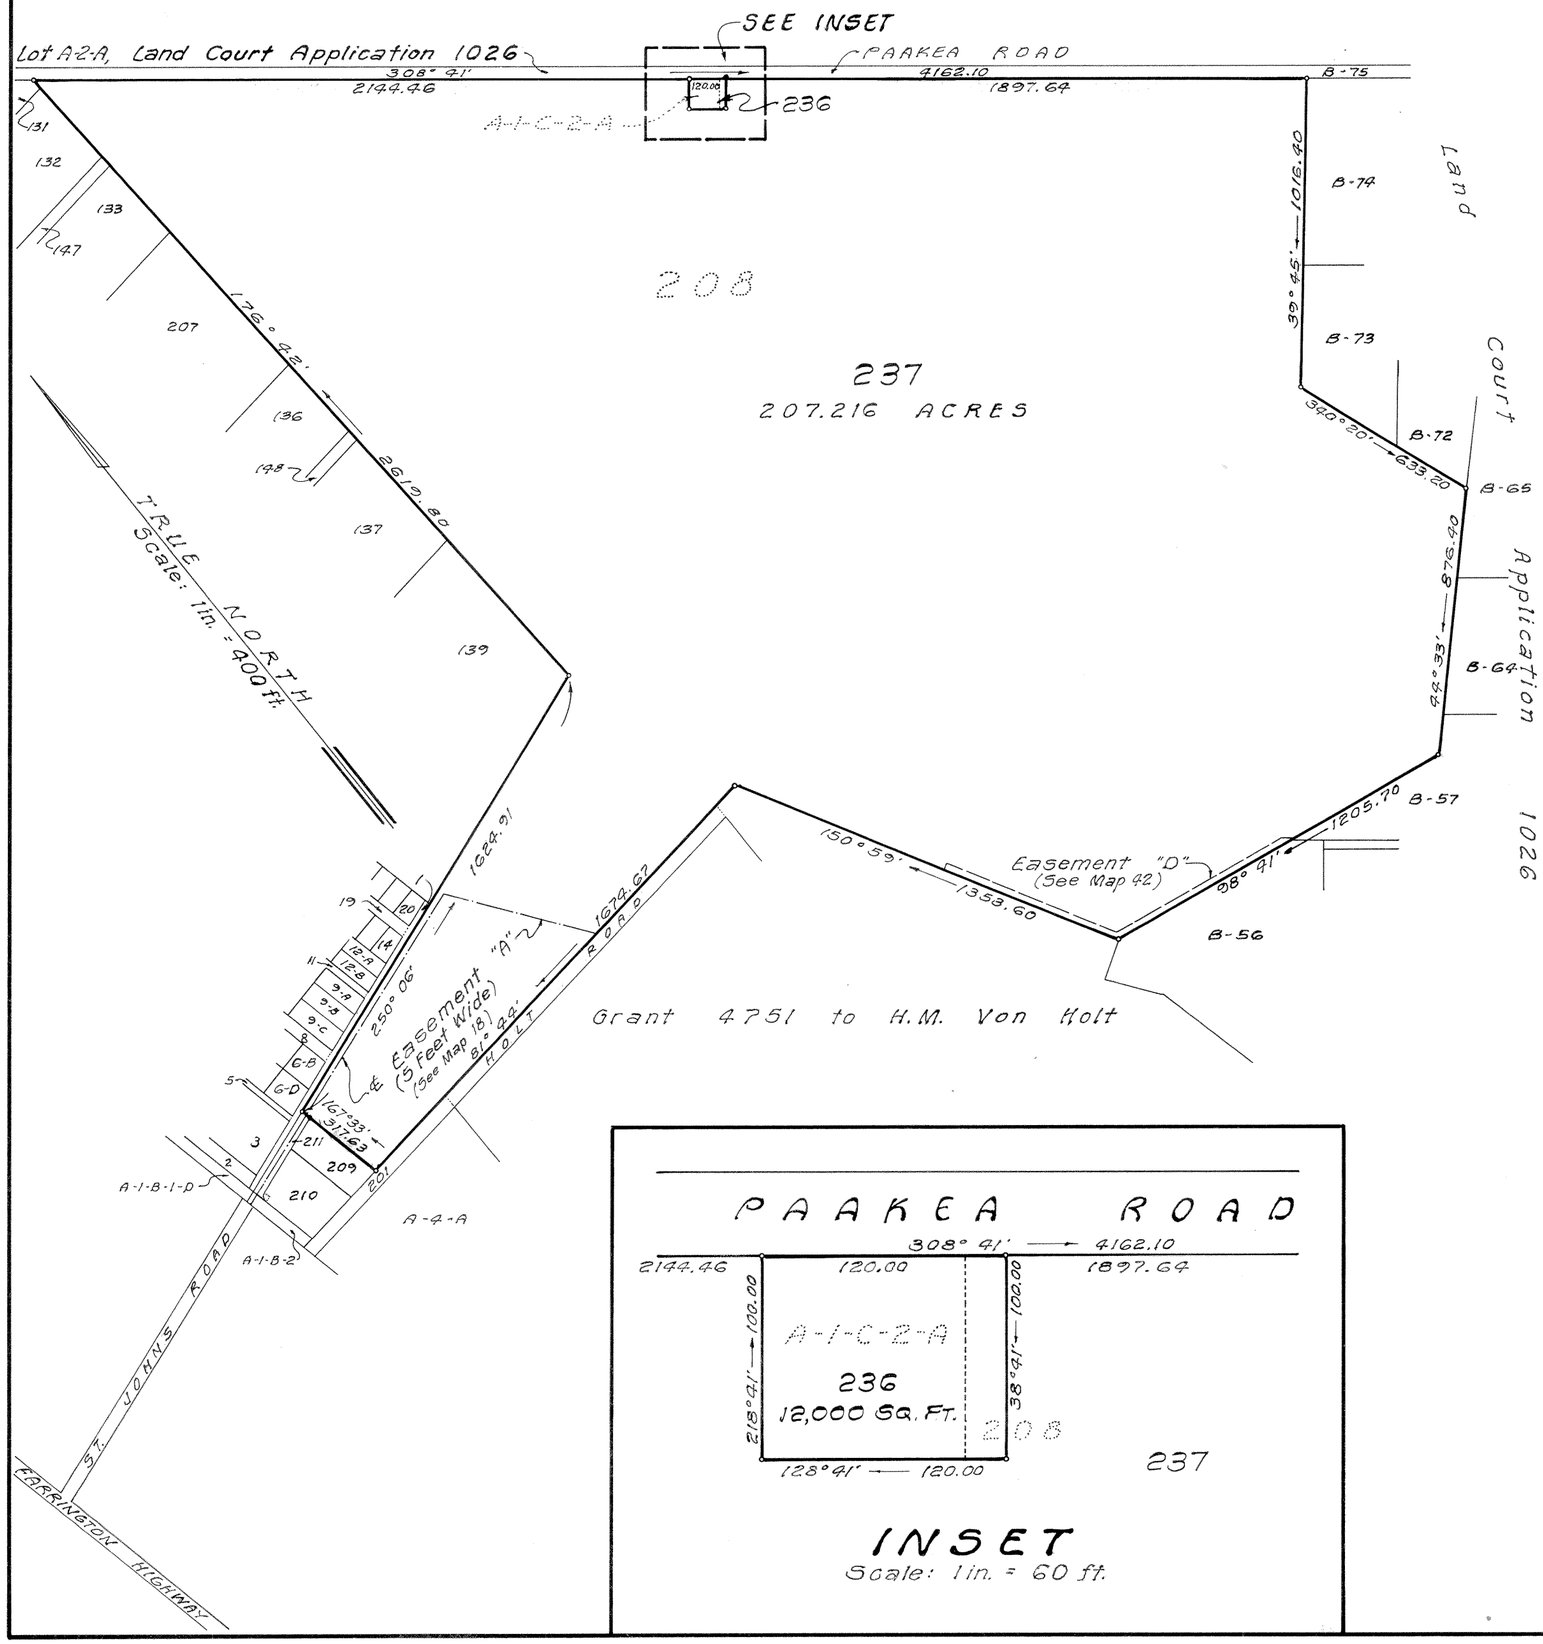

820 Ward Avenue
Honolulu, Hawaii
March 11, 1977

STANLEY M. TAKAMINE
REGISTERED PROFESSIONAL LAND SURVEYOR
No. 1567
HAWAII, U.S.A.

Stanley M. Takamine
Registered Professional Surveyor
Certificate Number 1567
Registered Land Court Surveyor
Certificate Number 136

OWNER: KAISER CEMENT AND GYPSUM CORPORATION
OWNER'S CERTIFICATE OF TITLE: 76,887

AUTHORIZED AND APPROVED BY ORDER OF THE
JUDGE OF THE LAND COURT DATED AUGUST 8, 1977
BY ORDER OF THE COURT James A. Smith
REGISTRAR OF THE LAND COURT

Filed July 22, 1977
James A. Smith
Registrar

Tax Map Key: 8-7-10: 3

15" x 21" = 2.2 Sq. ft.