MAP 69

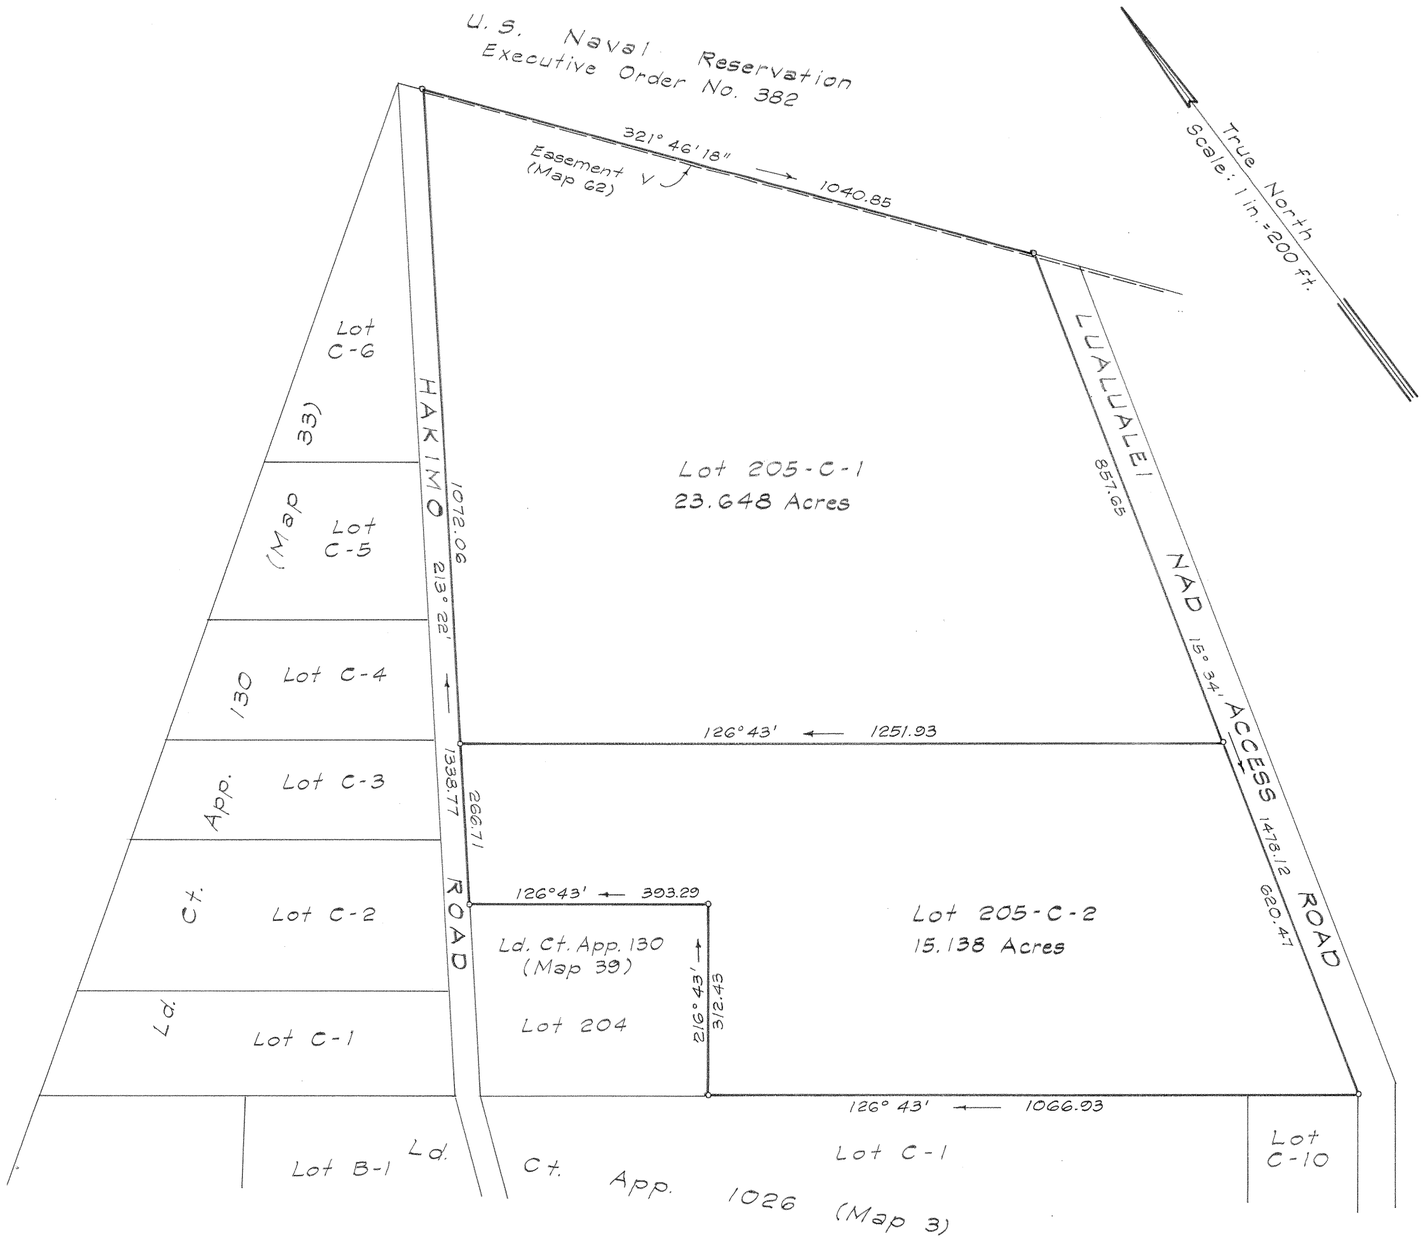

LAND COURT

STATE OF HAWAII

LAND COURT APPLICATION 130

SUBDIVISION OF LOT 205-C
AS SHOWN ON MAP 62
INTO LOTS 205-C-1 AND 205-C-2

AT LUALUALEI, WAIANAE, OAHU, HAWAII

745 Ft. St., Suite 900
Honolulu, Hawaii
Dec. 15, 1980

JOHN CLINE MANN
REGISTERED PROFESSIONAL LAND SURVEYOR
No. 574-S
HAWAII, U.S.A.

AUSTIN, TSUTSUMI & ASSOCIATES, INC.

by: John Cline Mann
Registered Professional Surveyor
Certificate Number 574
Land Court Surveyor
Certificate Number 82

OWNERS: ELIZABETH MARKS STACK 1/6
LES MARKS 1/6
CYNTHIA MARKS SALLEY 1/6
} UNDIVIDED INTEREST

OWNERS' CERTIFICATE OF TITLE: 173,854

OWNER: ELAINE LOUI CHANG, TRUSTEE 1/2 UNDIVIDED INTEREST

OWNER'S CERTIFICATE OF TITLE: 189,396

AUTHORIZED AND APPROVED BY ORDER OF THE JUDGE OF THE LAND COURT DATED: FEBRUARY 11, 1981
BY ORDER OF THE COURT.

James A. Smith
REGISTRAR OF THE LAND COURT

Filed February 5, 1980
James A. Smith
Registrar

Tax Map Key: 8-7-10:6
Job No. 1702.2

15" x 21" = 2.2 Sq. Ft.