130

MAP 73

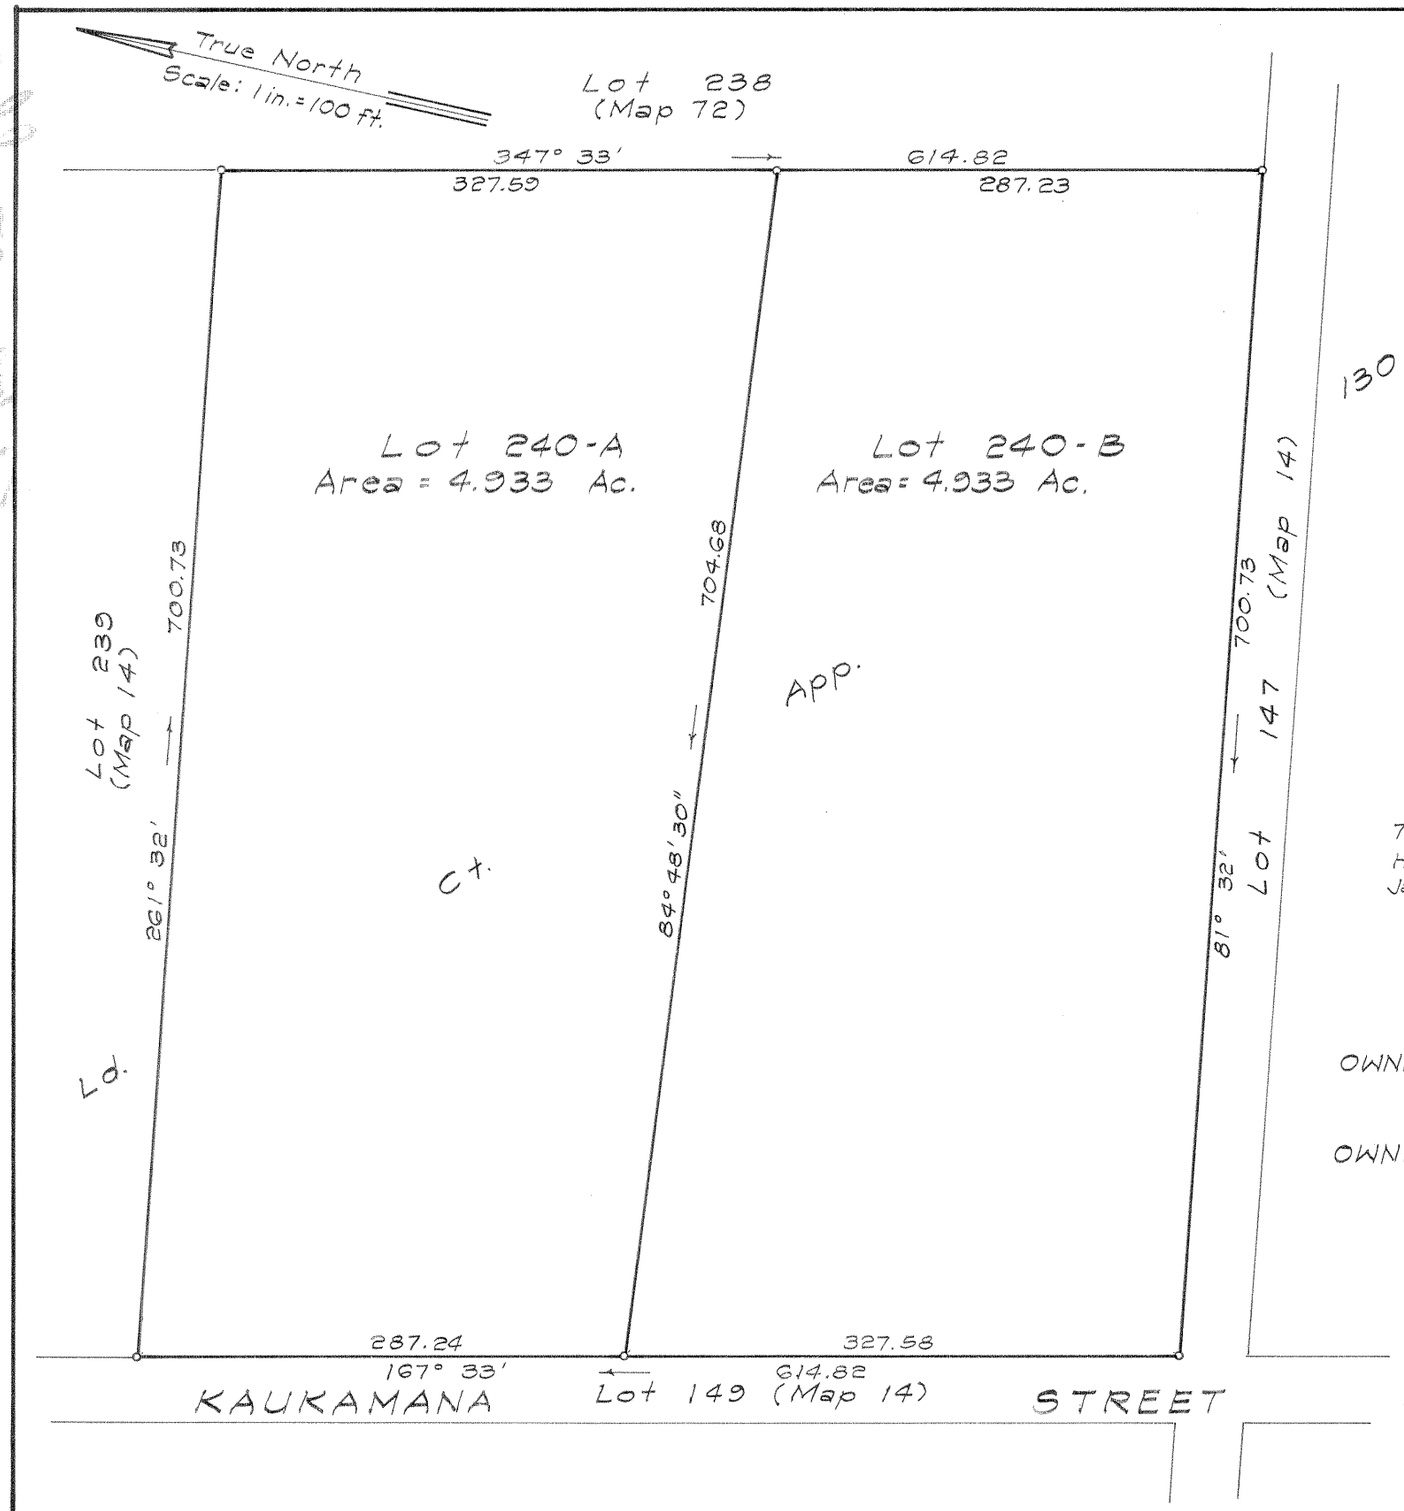

LAND COURT

STATE OF HAWAII

LAND COURT APPLICATION 130

SUBDIVISION OF LOT 240

AS SHOWN ON MAP 72

INTO LOTS 240-A AND 240-B

AT LUALUALEI, WAIANAE, OAHU, HAWAII

745 Fort St., Suite 900
Honolulu, Hawaii
January 12, 1984

JOHN CLINE MANN
REGISTERED PROFESSIONAL LAND SURVEYOR
No. 574
HAWAII, U.S.A.

AUSTIN, TSUTSUMI & ASSOC., INC.

John Cline Mann

Registered Professional Surveyor
Certificate Number 574
Land Court Surveyor
Certificate Number 82

OWNERS: RANDALL NOBUYUKI KAMIYA, ELTON TOMOHARU KAMIYA, FRANCIS TOMOYUKI KAMIYA AND LARRY TOMONAO KAMIYA

OWNERS' CERTIFICATE OF TITLE : 260011

AUTHORIZED AND APPROVED BY ORDER OF THE JUDGE OF THE LAND COURT DATED: JULY 27, 1984
BY ORDER OF THE COURT.

REGISTRAR OF THE LAND COURT

Filed July 18, 1984 Paul Coffoff

TMK: 8-7-03: Por. 6 & 29
Job No. 0-84-65.1
FB: 418:68

10" x 15" = 1.0 Sq. Ft.