MAP 87

# LAND COURT

## STATE OF HAWAII

## LAND COURT APPLICATION 130

SUBDIVISION OF LOT 107-A

AS SHOWN ON MAP 37

INTO LOTS 107-A-1 TO 107-A-12, INCLUSIVE,

AND DESIGNATION OF EASEMENT 38

AFFECTING LOT 107-A-8

AT LUALUALEI, WAIANAE, OAHU, HAWAII

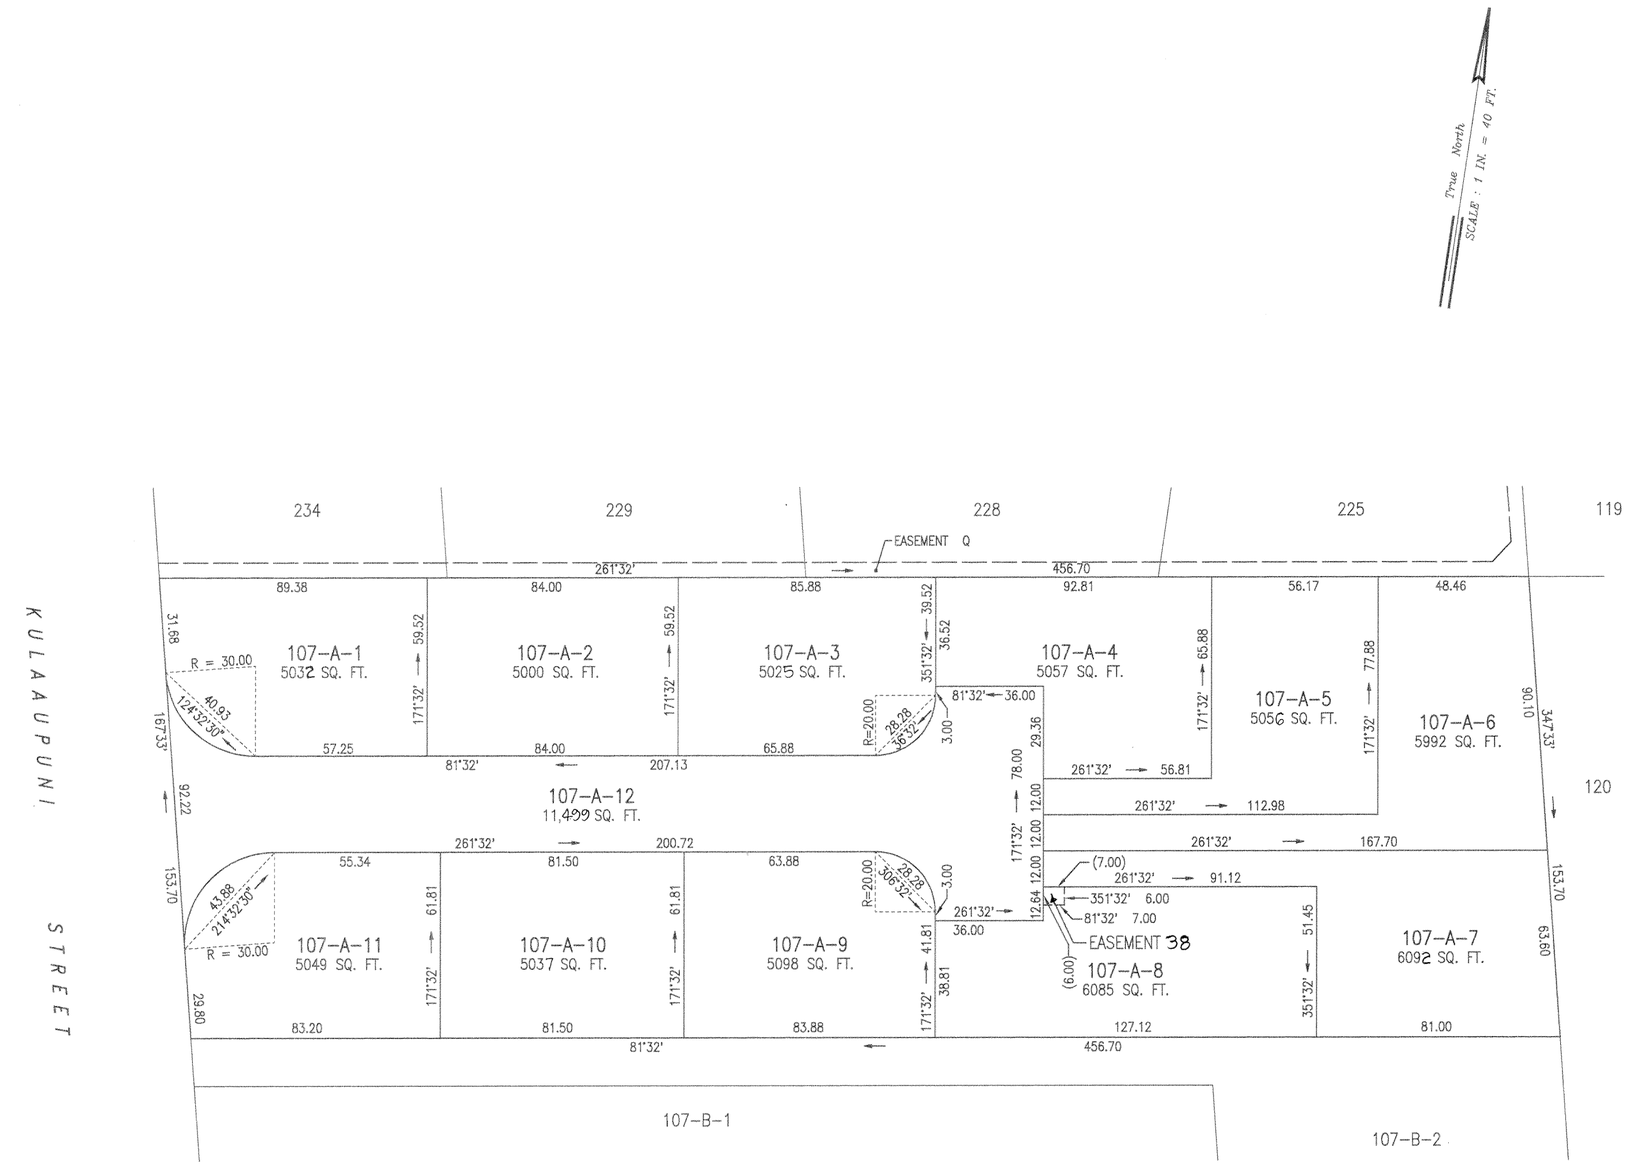


1043 Wong Ho Lane
Honolulu, Hawaii
July 20, 1994

ALDEN S. KAJIOKA
LICENSED LAND SURVEYOR
LS-6605
HAWAII, U.S.A.

CONTROLPOINT
SURVEYING AND ENGINEERING, INC.

Licensed Land Surveyor
Certificate Number 6605-LS
Land court Certificate Number 248

OWNER : KAUI KAI HOMES, INC.

TRANSFER CERTIFICATE OF TITLE : 459,298

AUTHORIZED AND APPROVED BY ORDER OF THE JUDGE
OF THE LAND COURT DATED : OCTOBER 3, 1995
BY ORDER OF THE COURT.

ACTING REGISTRAR OF THE LAND COURT

NOTE:
Area of Easement 38 = 42 Sq. Ft.

Filed September 07, 1995

Tax Map Key : 8-7-39 : 2

15" X 21" = 2.2 Sq Ft.

App 130 MAP 87