MAP 93

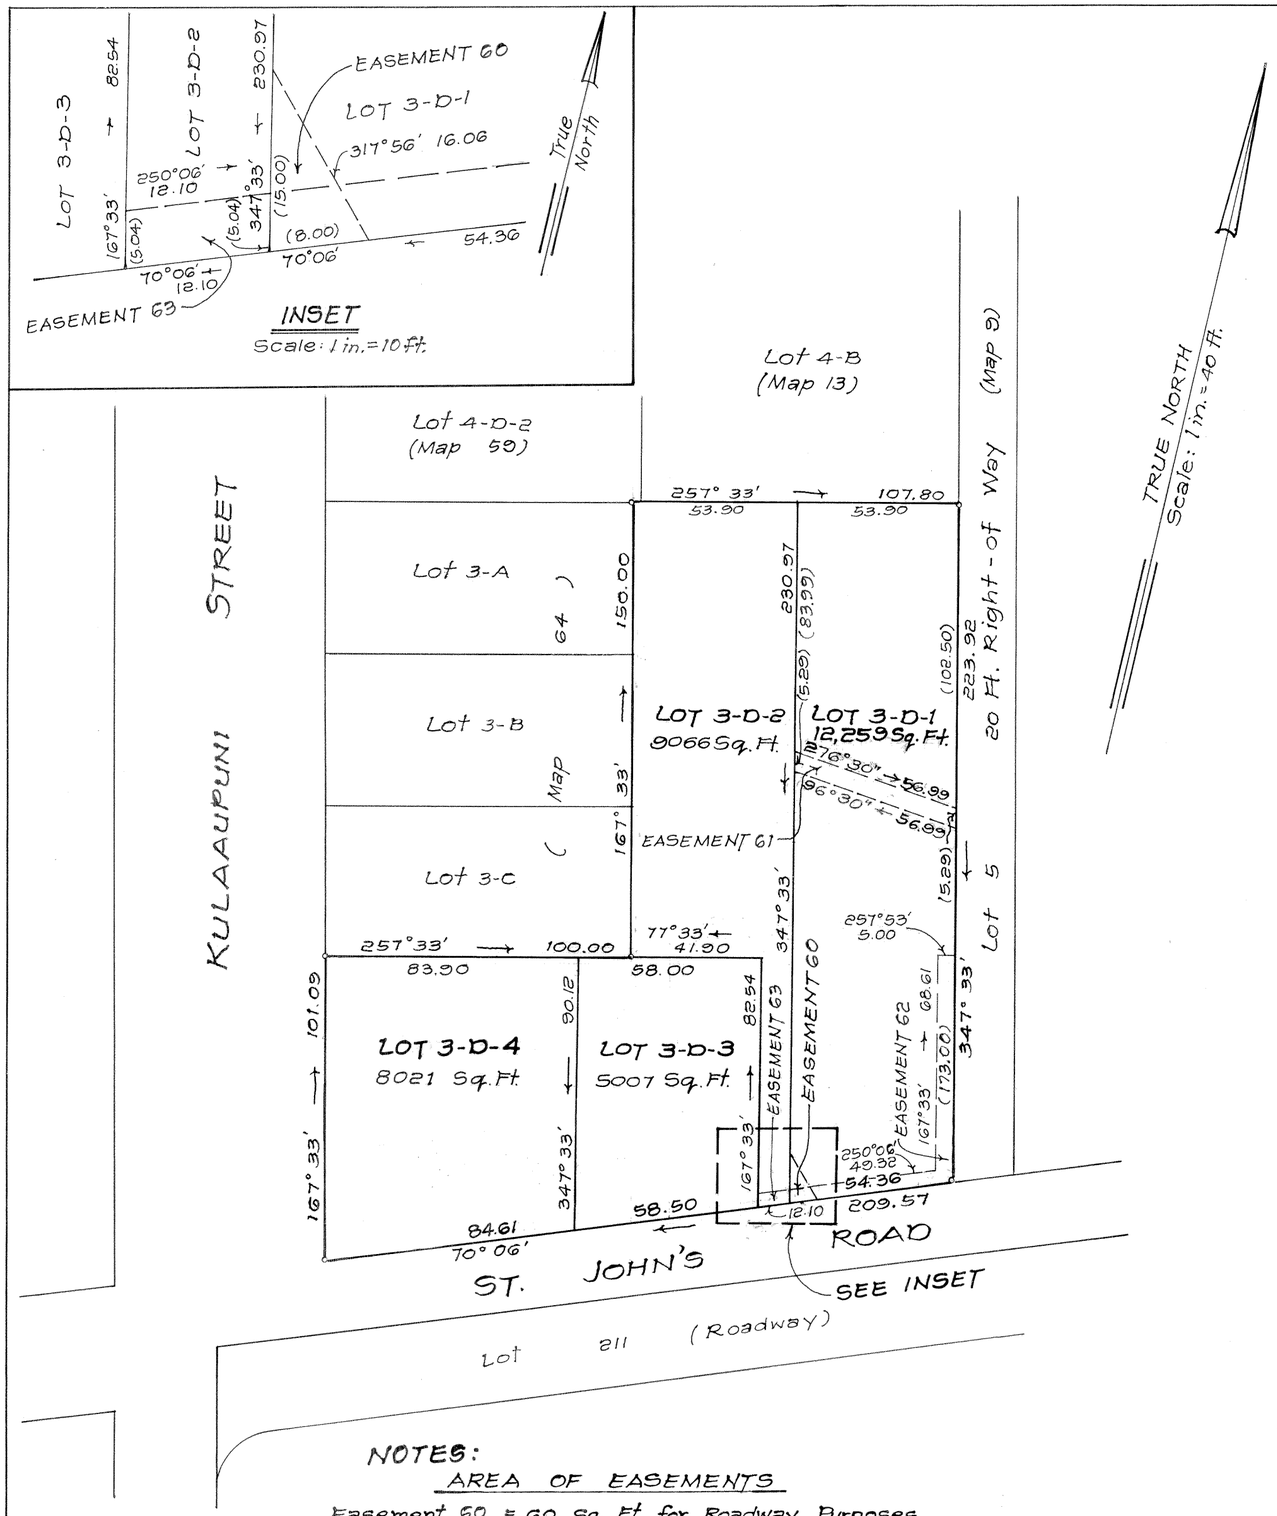

LAND COURT

STATE OF HAWAII

LAND COURT APPLICATION 130

SUBDIVISION OF LOT 3-D
AS SHOWN ON MAP 64
INTO LOTS 3-D-1, 3-D-2, 3-D-3 AND 3-D-4 AND
DESIGNATION OF THE FOLLOWING EASEMENTS

EASEMENT 60 AFFECTING LOT 3-D-1
EASEMENT 61 AFFECTING LOT 3-D-1
EASEMENT 62 AFFECTING LOT 3-D-1
EASEMENT 63 AFFECTING LOT 3-D-2

AT LUALUALEI, WAIANAE, OAHU, HAWAII

Wm. Dean Alcon & Associates, Inc.
905 Umi Street
Honolulu, Hawaii
March 20, 1998

ROBERT H. L. AU
LICENSED PROFESSIONAL LAND SURVEYOR
No. 1562
HAWAII, U.S.A.

By: Robert H. L. Au
Licensed Professional
Land Surveyor
Certificate Number 1562
Land Court Certificate No. 134

OWNER: Rose Consiglio Palmer
TRANSFER CERTIFICATE OF TITLE: 353,513

OWNERS: Leif Anthony Johansen, Trustee
Roberta Kaye Johansen, Trustee
TRANSFER CERTIFICATE OF TITLE: 361,536

AUTHORIZED AND APPROVED BY ORDER OF THE JUDGE
OF THE LAND COURT DATED: DECEMBER 10, 1998
BY ORDER OF THE COURT

acting Kathleen Tanaka Shine
REGISTRAR OF THE LAND COURT

Filed November 6, 1998
Janis Shirono
Clerk

NOTES:

AREA OF EASEMENTS

Easement 60 = 60 Sq. Ft for Roadway Purposes.
Easement 61 = 285 Sq. Ft. for Sewer Lateral Purposes.
Easement 62 = 613 Sq. Ft. for Sewer Lateral Purposes.
Easement 63 = 61 Sq. Ft. for Sewer Lateral Purposes.

Tax Map Key: 8-7-04:10

15" X 21" = 2.2 Sq. Ft.