MAP 100

LAND COURT

STATE OF HAWAII

LAND COURT APPLICATION 130

DESIGNATION OF THE FOLLOWING EASEMENTS:

EASEMENT 72 AFFECTING LOT 467
EASEMENT 73 AFFECTING LOT 471
EASEMENT 74 AFFECTING LOT 472
EASEMENT 75 AFFECTING LOT 473
EASEMENT 76 AFFECTING LOT 474
EASEMENT 77 AFFECTING LOT 475
EASEMENT 78 AFFECTING LOT 476
EASEMENT 79 AFFECTING LOT 478

AS SHOWN ON MAP 92

AT LUALUALEI, WAIANAE, OAHU, HAWAII

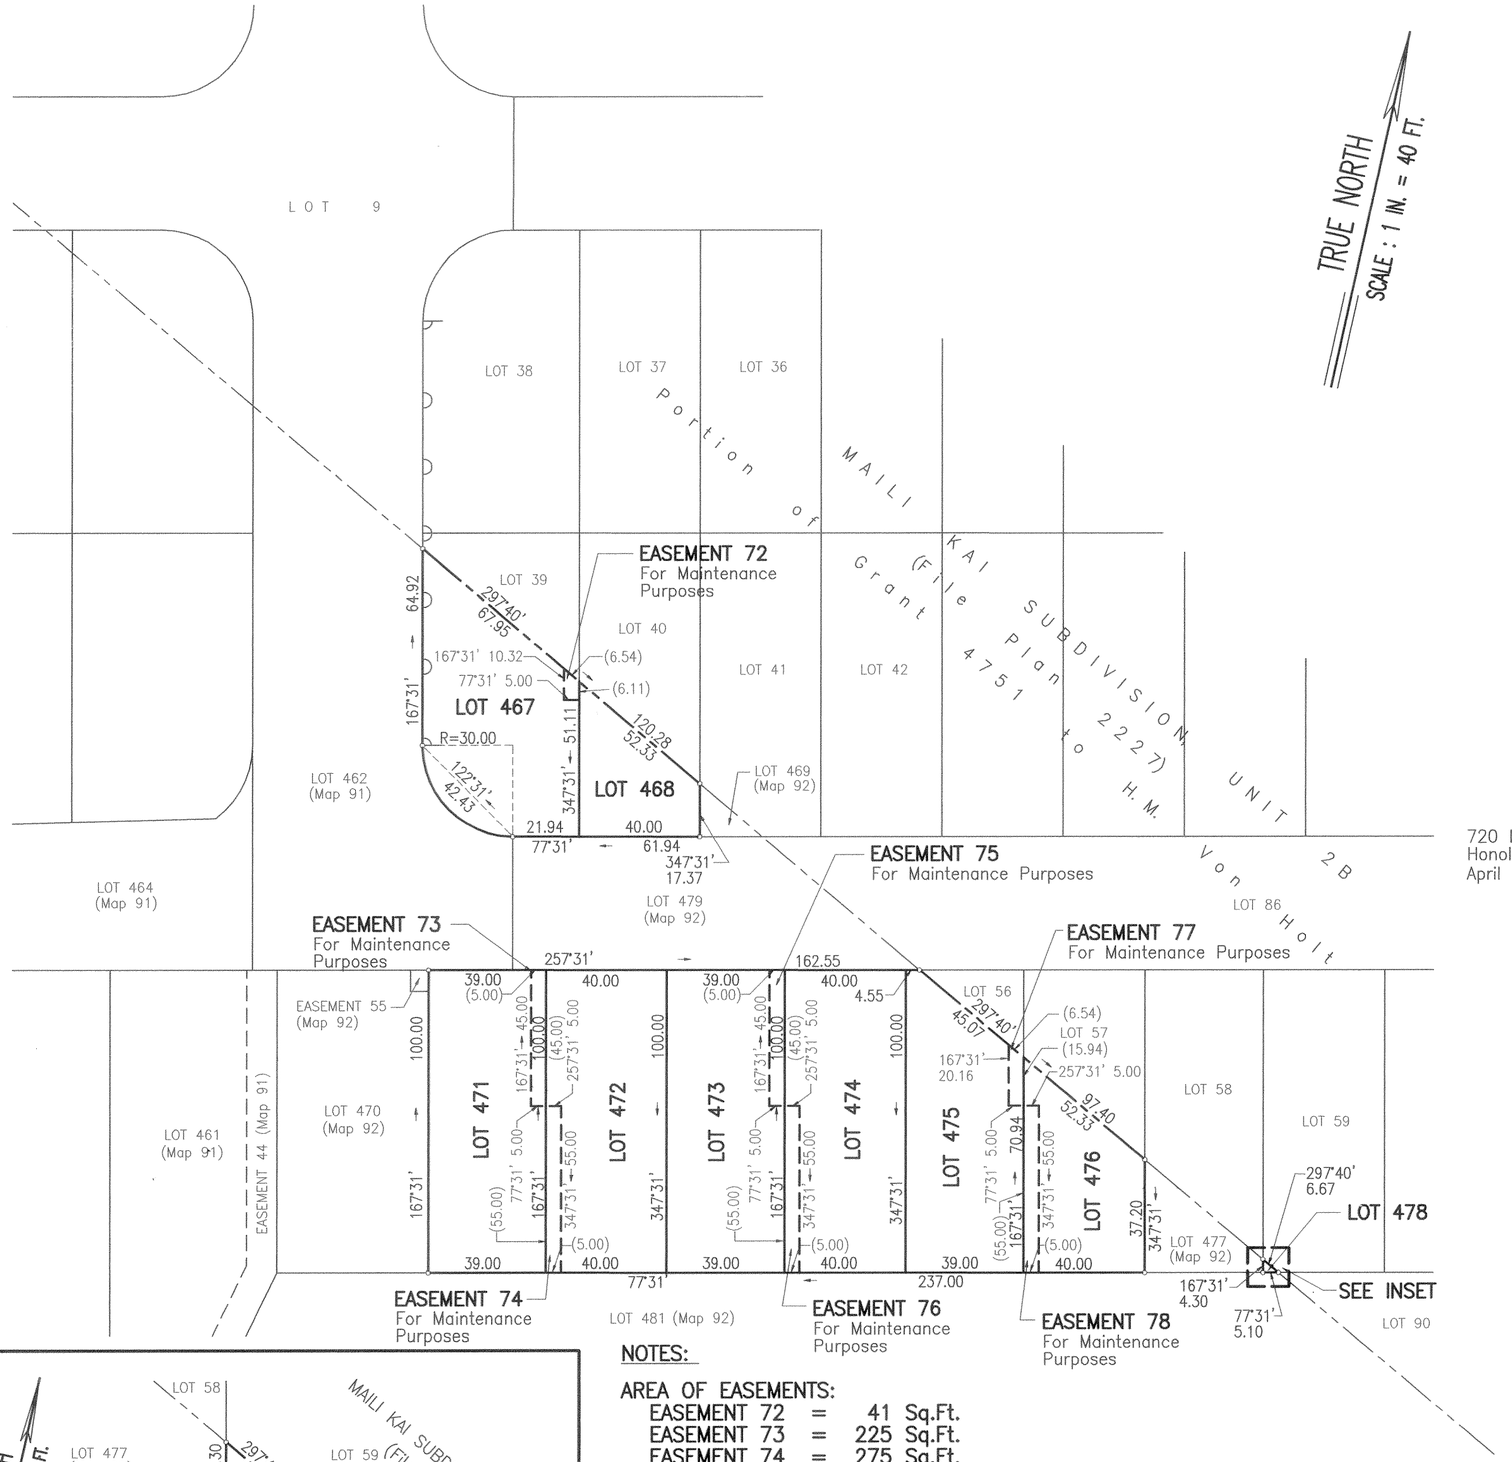

720 Iwilei Road
Honolulu, Hawaii
April 19, 2002

JAMES R. THOMPSON LICENSED PROFESSIONAL LAND SURVEYOR No. 3627 HAWAII, U.S.A.

WALTER P. THOMPSON, INC.

James R. Thompson Exp. 04/04
Licensed Professional Land Surveyor
Certificate 3627
Land Court Surveyor No.178

OWNERS: THOMAS RANDALL DE LA GARZA, ET AL

TRANSFER CERTIFICATES OF TITLE: 687,716 (LOT 467), ET AL

AUTHORIZED AND APPROVED BY ORDER OF THE JUDGE OF THE LAND COURT DATED MARCH 23, 2004
BY ORDER OF THE COURT.

REGISTRAR OF THE LAND COURT

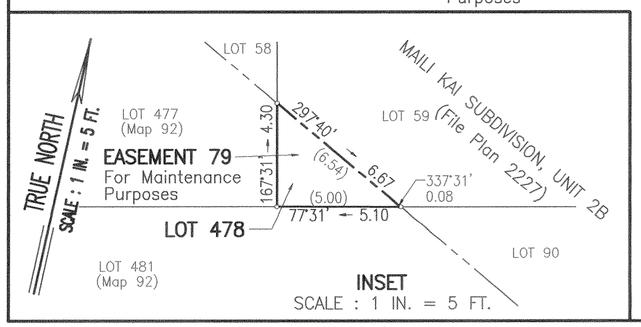

NOTES:

AREA OF EASEMENTS:

EASEMENT 72	=	41 Sq.Ft.
EASEMENT 73	=	225 Sq.Ft.
EASEMENT 74	=	275 Sq.Ft.
EASEMENT 75	=	225 Sq.Ft.
EASEMENT 76	=	275 Sq.Ft.
EASEMENT 77	=	90 Sq.Ft.
EASEMENT 78	=	275 Sq.Ft.
EASEMENT 79	=	11 Sq.Ft.

Denotes no vehicular access permitted.
Denotes access permitted.

Filed February 11, 2004 Isaburo Shimatsukuro, Clerk, Land Court

TAX MAP KEY : 8 – 7 – 46 : 87, 88, 89, 90 and portions 56 and 58

15"x 21" = 2.2 Sq.Ft.