Map 130 Map 105

MAP 102

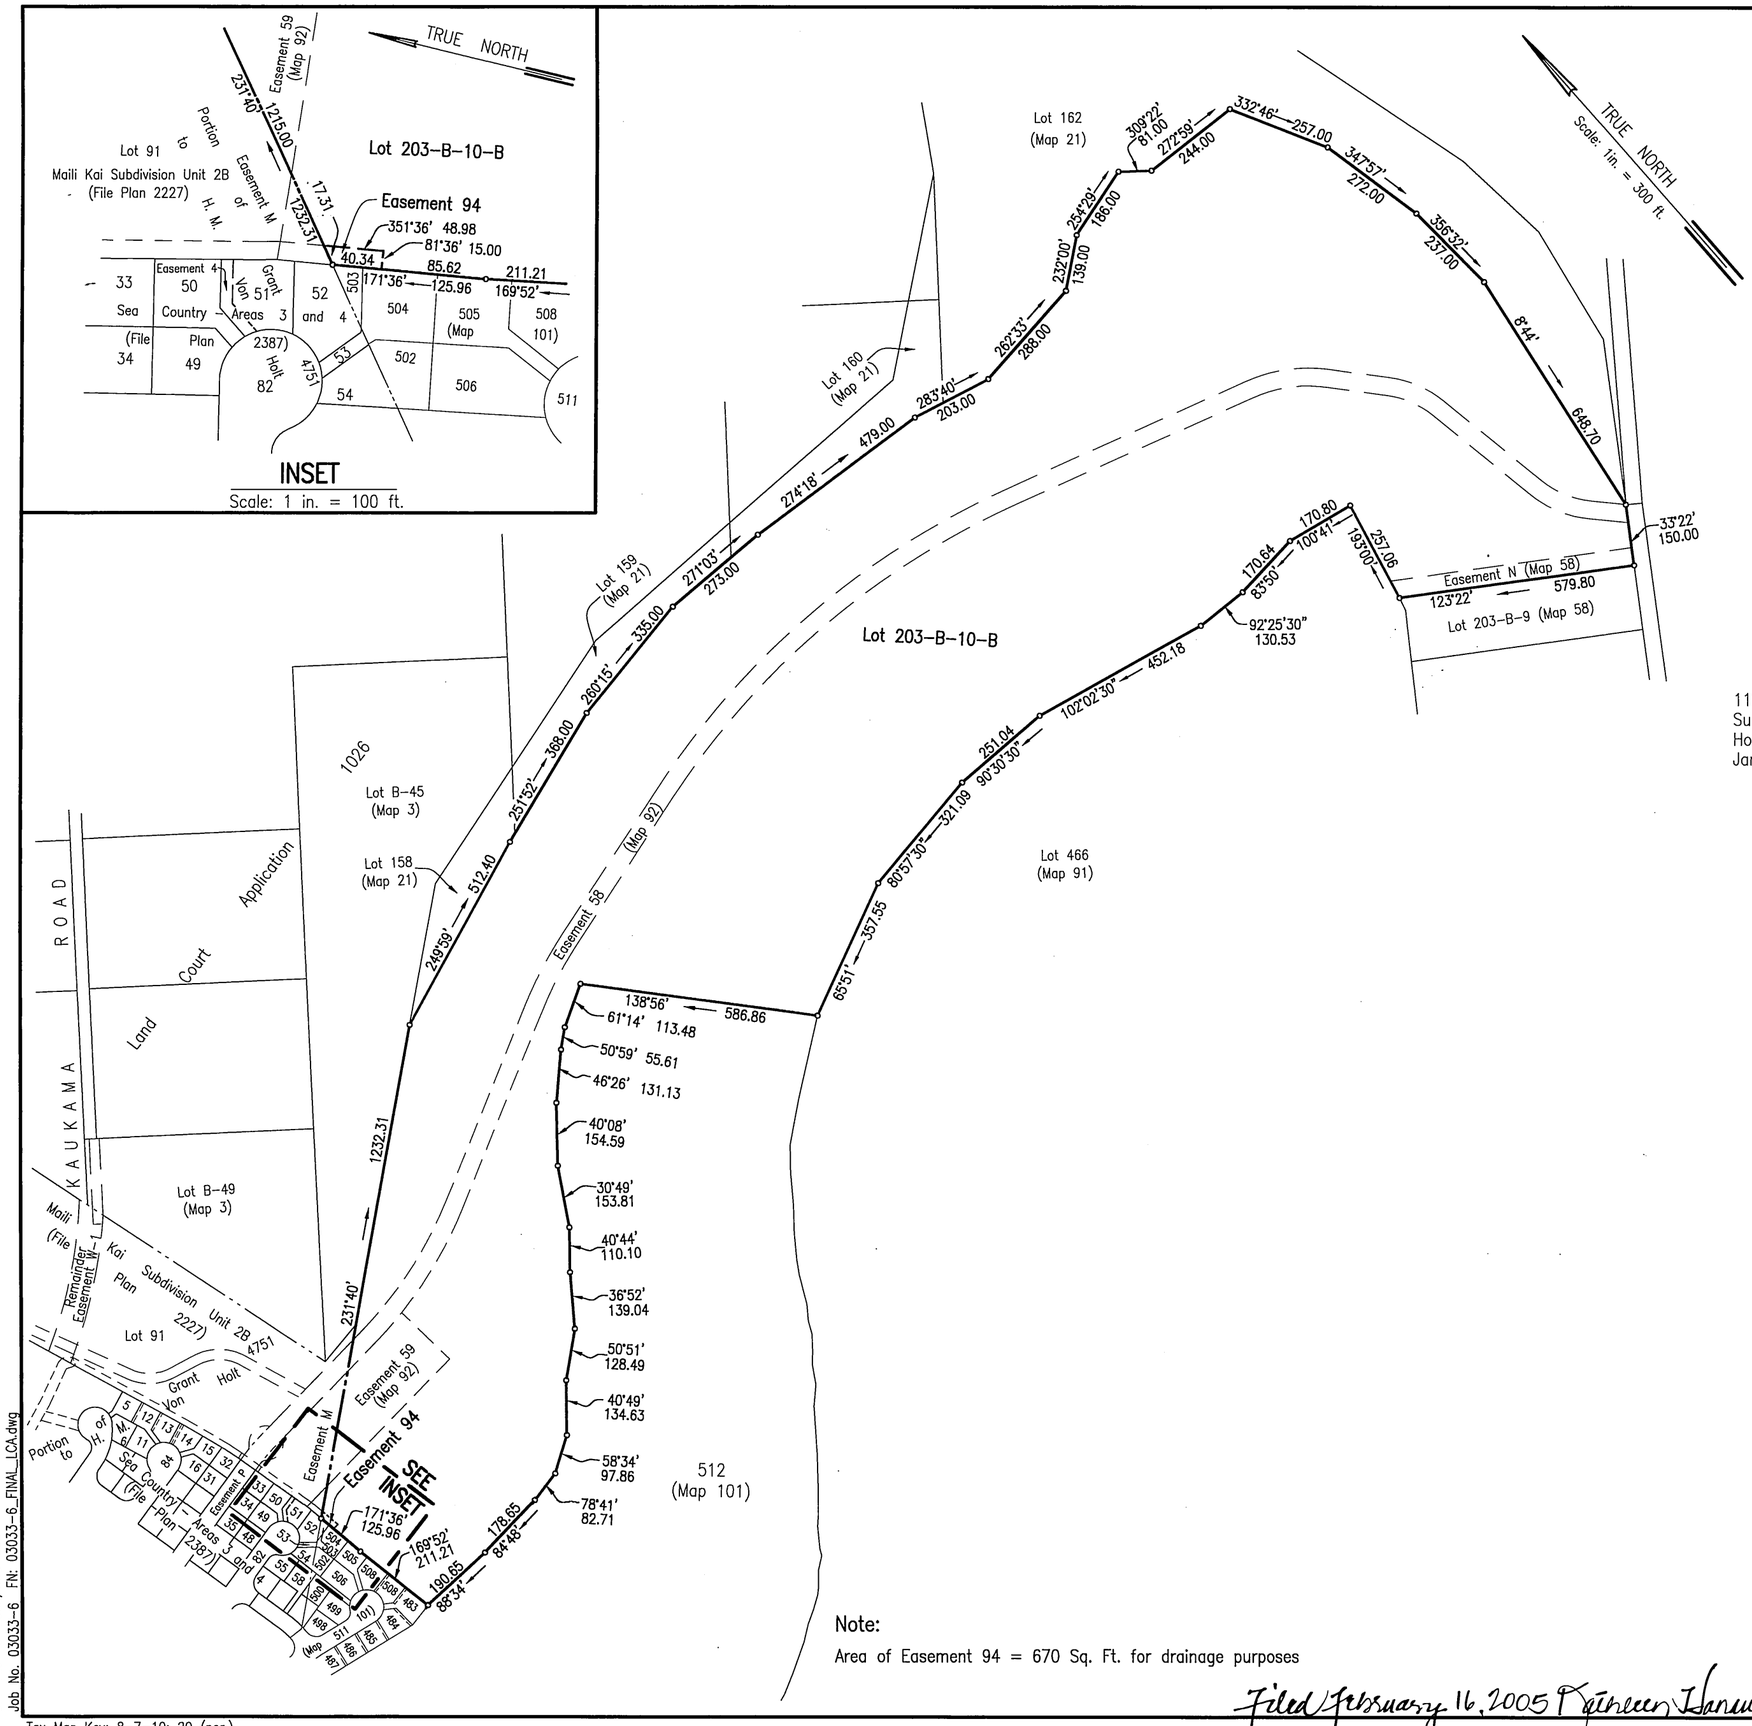

LAND COURT

STATE OF HAWAII

LAND COURT APPLICATION 130

DESIGNATION OF EASEMENT 94

AFFECTING LOT 203-B-10-B

AS SHOWN ON MAP 86

AT LUALUALEI, WAIANAE, OAHU, HAWAII

1150 S. King Street
Suite 102
Honolulu, Hawaii 96814
January 13, 2004

CONTROLPOINT SURVEYING, INC.

GARY S. TAKAMOTO
LICENSED PROFESSIONAL LAND SURVEYOR
No. 7946
HAWAII, U.S.A.

By: Gary S. Takamoto
Licensed Professional Land Surveyor
Certificate Number 7946-LS
Land Court Certificate Number 262
License Expire 4/04

OWNER: PATRICK GLENN KUNIYOSHI

TRANSFER CERTIFICATE OF TITLE: 629,501

AUTHORIZED AND APPROVED BY ORDER OF THE JUDGE OF THE LAND COURT DATED APRIL 29, 2005 BY ORDER OF THE COURT.

Pāmeleen Hanawahine
REGISTRAR OF THE LAND COURT

Note:

Area of Easement 94 = 670 Sq. Ft. for drainage purposes

Filed February 16, 2005 Pāmeleen Hanawahine Registrar for David L. A. Fong, Clerk

DPP File No. 2003/SUB-308
Job No. 03033-6 FN: 03033-6_FINAL_LCA.dwg

Tax Map Key: 8-7-10: 20 (por.)

15" X 21" = 2.2 Sq. Ft.