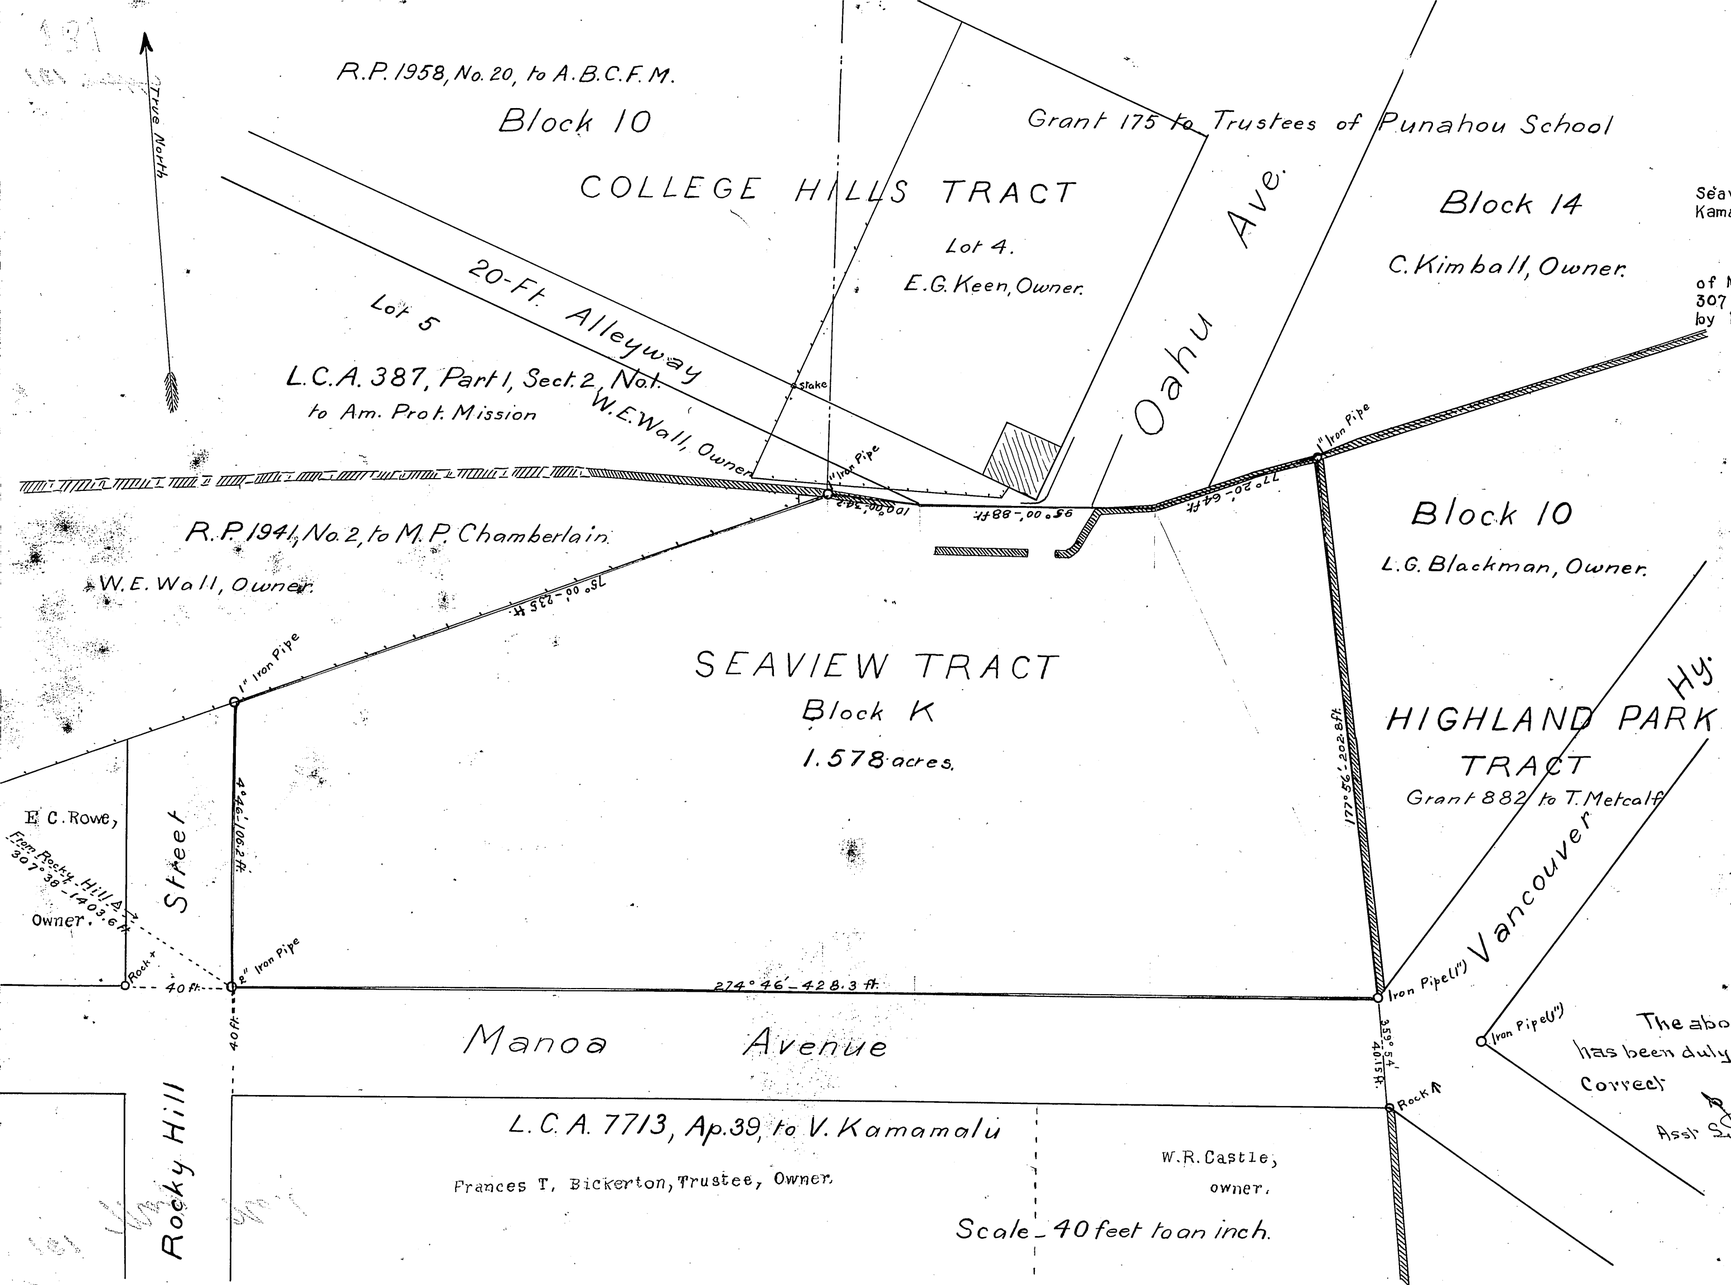

LAND REGISTRATION COURT, TERRITORY OF HAWAII.

Map and description with Petition No. 131, F. L. Waldron, Petitioner.

Land in ili of Kapaakea, Waikiki, Oahu being Block K of the Seaview Tract, and being also a portion of L. C. A. 7713, Ap. 39, to V. Kamamalu, bounded and described as follows:

Beginning at a 2-inch driven iron pipe at the northeast corner of Manoa Avenue and Rocky Hill Street, said iron pipe bearing by true azimuth 307° 38', 1403.6 feet, from the Rocky Hill Triangulation Station and running by true azimuths:

1.	274° 46'	, 428.3	feet,	along the northside of Manoa Ave. to a driven 1-inch iron pipe at the northwest corner of Manoa Ave. and Vancouver Highway;
2.	177° 56'	, 202.8	" ,	" land described in L. R.C. Petition No. 115, to a driven 1-inch iron pipe at junction of walls;
3.	77° 20'	, 64.0	" ,	" Block 14 of the College Hills Tract and end of Oahu Avenue;
4.	95° 00'	, 88.0	" ,	" end of Oahu Avenue and alleyway to south west side of alleyway;
5.	100° 00'	, 34.2	" ,	" Lot 5 of Block 10 of the College Hills Tract to a driven 1-inch iron pipe;
6.	75° 00'	, 235.0	" ,	" fence along R. P. 1941 to a driven 1-inch iron pipe on the east side of Rocky Hill Street;
7.	4° 46'	, 106.2	" ,	" along Rocky Hill Street to the initial point.

Containing an area of 68,726 square feet, or 1.578 Acres.

Arthur C. Alexander
Surveyor.

Honolulu, Oct. 10, 1907.

No 131.

The above map and description has been duly examined and found correct.

J. T. Brown
Asst Surv & Eng. Land Reg Court
Oct 30 1907

Court of Land Registration
FILED
OCT 16 1907
10 o'clock No min. A.M.
W. Howard
Registrar.

Fred L Waldron

131