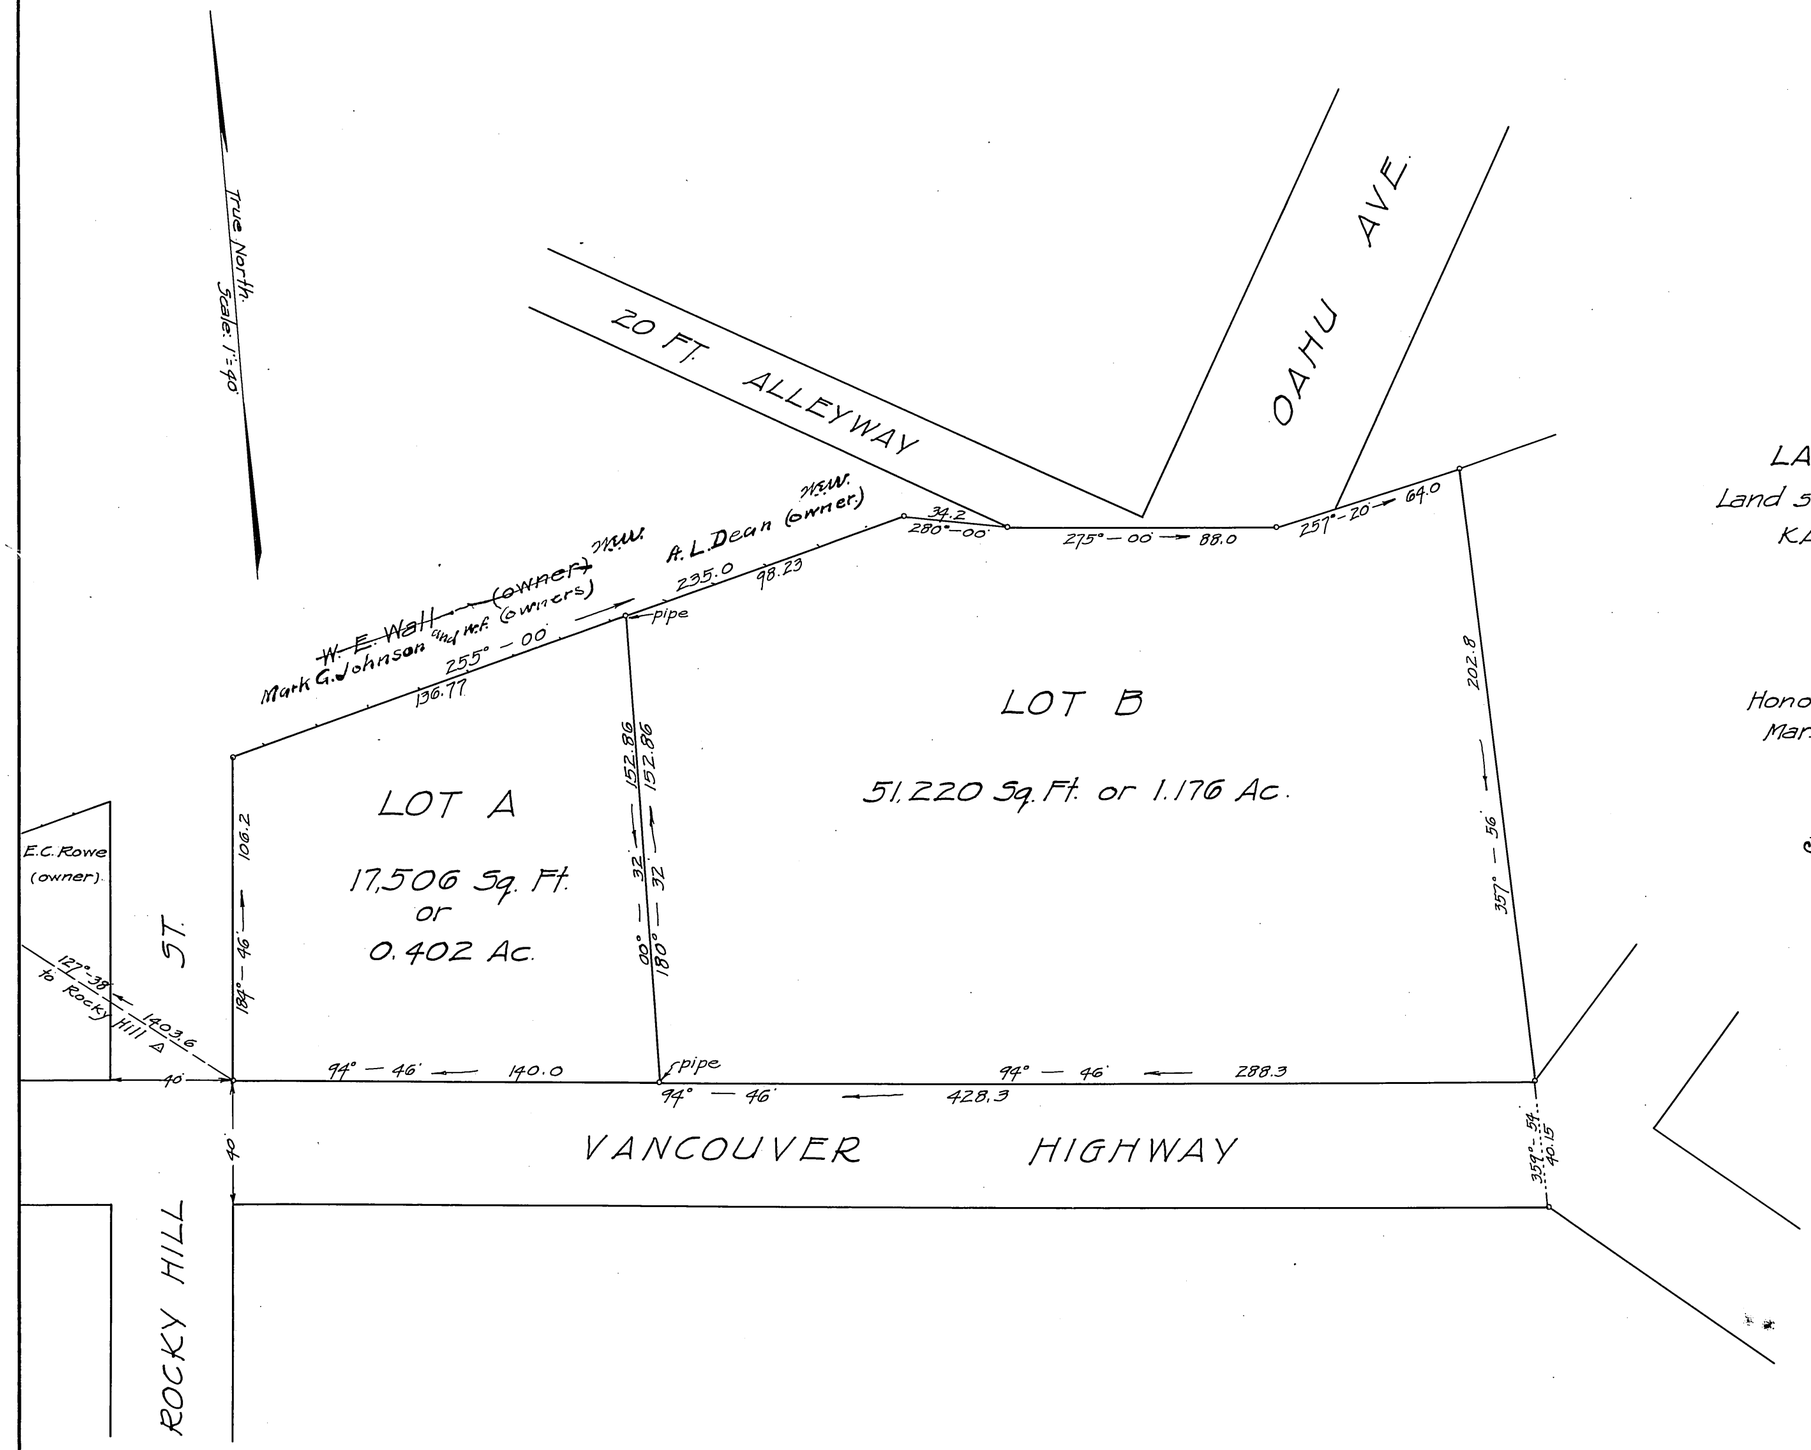

LAND COURT
TERRITORY OF HAWAII.
SUBDIVISION OF
LAND COURT APPLICATION NO. 131.
Land situated on the North side of Vancouver Highway,
KAPAAKEA, WAIKIKI, HONOLULU, T. H.

Scale: 1 inch = 40 feet.

WRIGHT, HARVEY & WRIGHT.

Honolulu, T.H.
Mar. 15, 1923.

By: Geo. T. Wright.
Surveyor & Maker of Plan.
855 Kaahumanu St.

Frederick L. Waldron, Owner,
By Smith, Warren, Stanley & Vitousek
his attorneys.

Filed March 27 1923
J. H. Fisher
Registrar

I hereby certify that the map hereon being a subdivision of Land Court Application No. 131, has been examined and verified and found to be correct.

Honolulu, T.H.
April 5, 1923.

Walter E. Wall,
Surveyor, Territory of Hawaii.

APPROVED: April 5th., 1923

Ray J. O'Brien
Judge of the Land Court