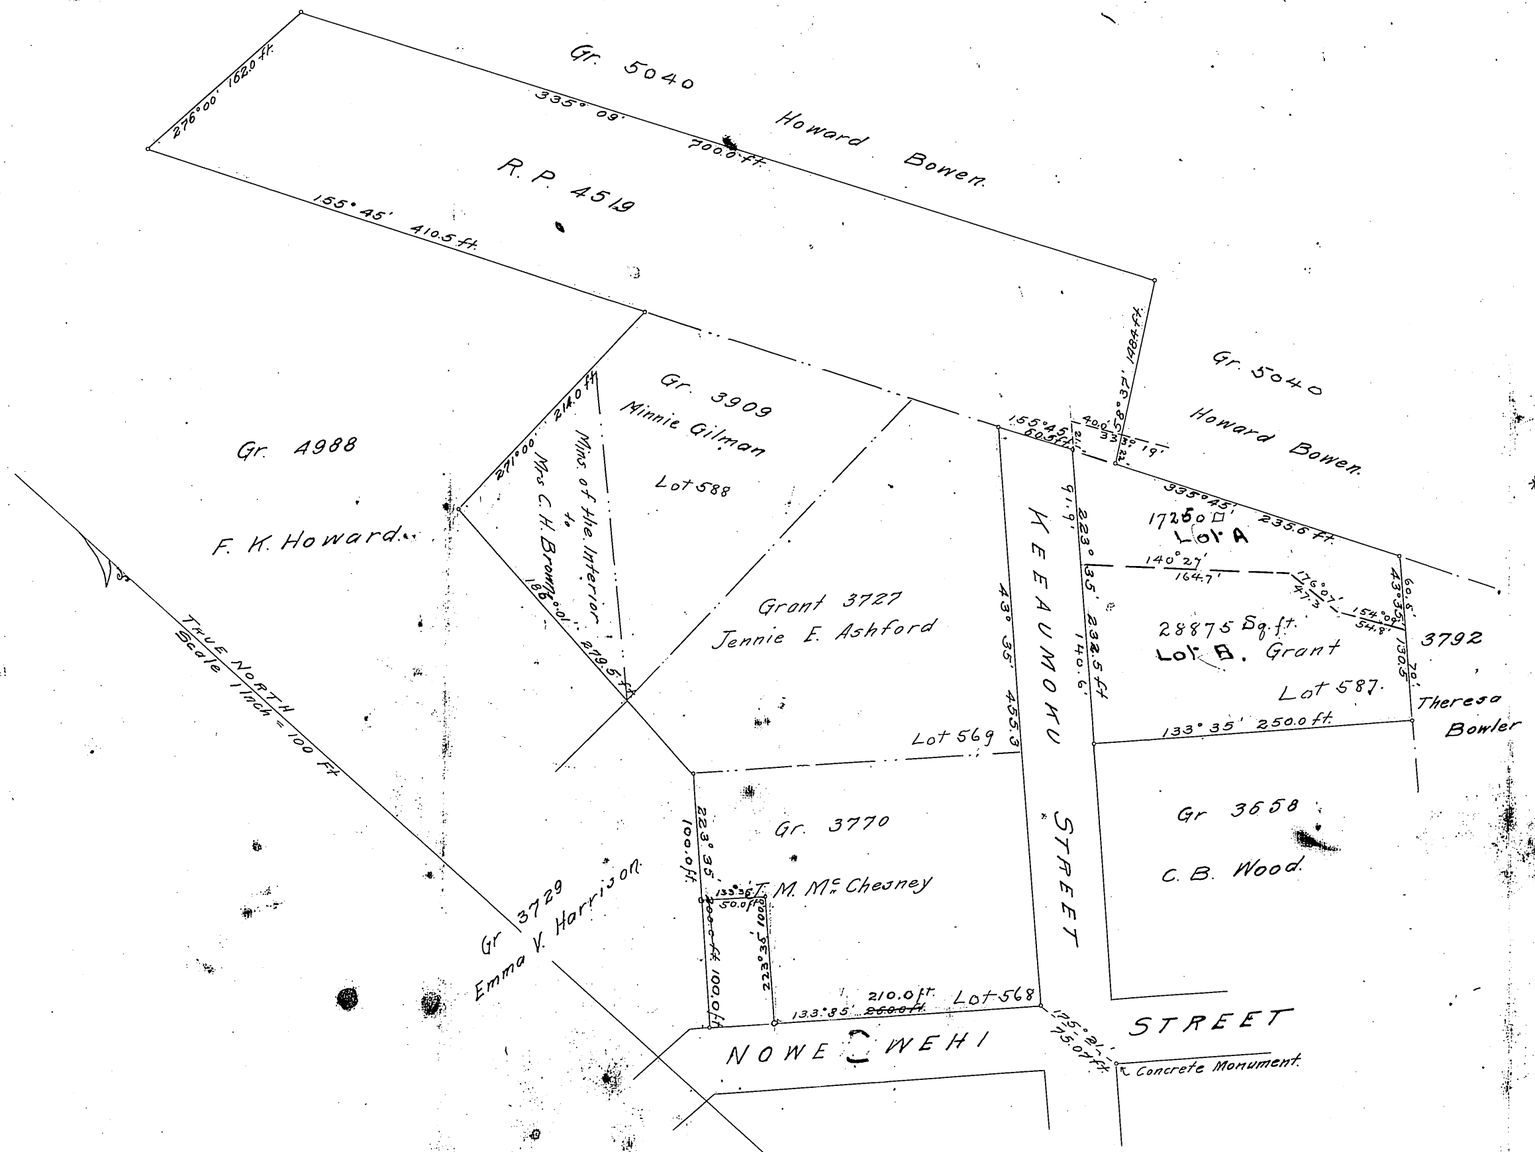

LAND REGISTRATION COURT, TERRITORY OF HAWAII.

Map and Description with Petition No. 132 F. K. Howard, Petitioner.

Land at Makiki, Honolulu, Oahu, being Grants 3770, 3727, 3909, Deed from Mins. of Interior to Mrs C. H. Brown and Portion of R.P. 4519 and Grant 3792.

Beginning at the North corner of Nowehiwehi and Keeaumoku Streets, said point being by True Azimuth and Distance 175° 21' 75.07 Feet from a concrete Monument which marks the South Corner of Nowehiwehi and Keeaumoku Streets and running by True Azimuths:—

* 1.	133° 35'	~~260.0~~ 210.0	feet along the North-east side of Nowehiwehi Street,	
1a.	223° 35'	100.0	" "	Strip deeded to Mrs. Maud Baldwin Coohe
1b.	133° 35'	50.0	" "	
2.	223° 35'	~~200.0~~ 100.0	" "	Grant 3729 to Emma V. Harrison,
3.	186° 01'	279.5	" "	Grants 3729 and 4988,
4.	271° 00'	214.0	" "	Grant 4988 to F. K. Howard,
5.	155° 45'	410.5	" "	Grant 4988 to F. K. Howard,
6.	276° 00'	162.0	" "	Grant 5040 to Howard Bowen,
7.	335° 09'	700.0	" "	Grant 5040 to Howard Bowen,
8.	58° 37'	148.4	" "	Grant 5040 to Howard Bowen,
9.	335° 45'	235.6	" "	Grant 5040 to Howard Bowen,
10.	43° 35'	130.5	" "	a portion of Grant 3792, to Theresa Bowler.
11.	133° 35'	250.0	" "	Grant 3658 to C. B. Wood,
12.	223° 35'	232.5	" "	the South-east line of Keeaumoku Street,
13.	155° 45'	60.5	"	across the head of Keeaumoku Street,
14.	43° 35'	455.3	"	along the North-west line of Keeaumoku Street to point of Beginning.

* Area $7\frac{17}{100}$ ~~$7\frac{28}{100}$~~ Acres

Olaf L. Sorenson.
Surveyor.

HONOLULU, Nov. 16, 1907.

F. K. Howard

Petition No. 132

Court of Land Registration
FILED
NOV 22 1907
10 o'clock 40 min. a. m.
W. L. Howard
Registrar

The above survey and map has been duly examined and found correct

G. J. Brown
Asst Sur + Eng
Land Reg. Court
Nov 28 1907

132

I hereby certify that the above Survey and map as amended by O. Sorensen has been examined and found correct.

G. J. Brown
Feb 13 1908.

* Alterations by O. L. Sorenson.