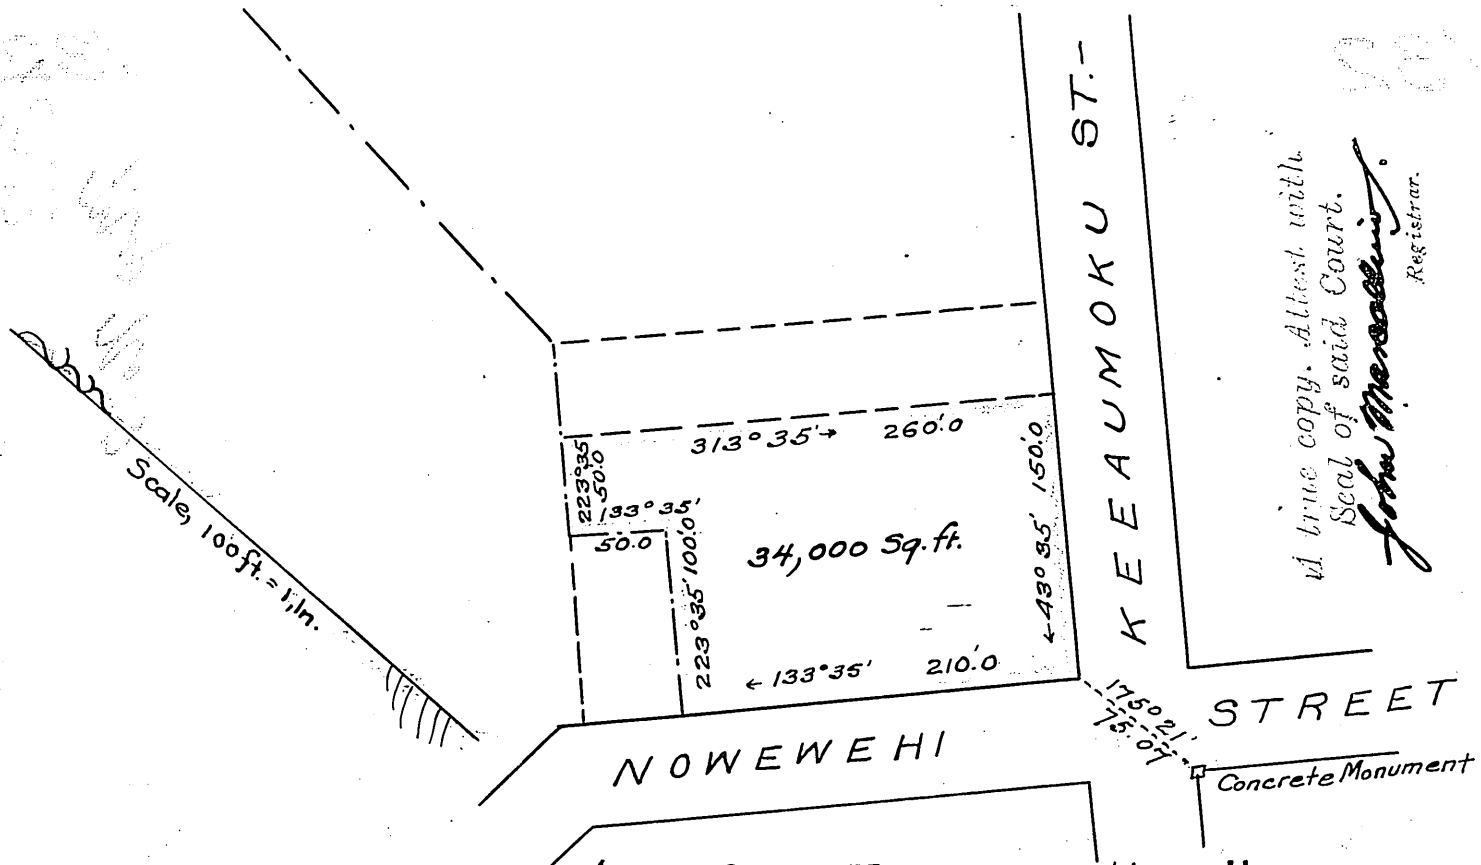

A true copy. Attest with Seal of said Court.
John Marcallino
Registrar.

Land Court, Territory of Hawaii
Sub-division approved Aug. 11, 1915.
C. W. Ashford
Judge Land Court.

Subdivision of :-

Land Court Petition No. 132, Original Cert. No. 159.

to F. K. Howard

Makiki Honolulu. Oahu

Beginning at the north corner of Nowewehi and Keeaumoku Streets, said point being by true azimuth and distance 175° 21' 75.07 feet from a concrete monument which marks the ~~said~~ south corner of said Streets, and running by true azimuths :-

W.E.W.

1.	133° 35'	210.0	feet, along	Nowewehi Street;
2.	223° 35'	100.0	" , "	Mrs. M. B. Cooke's land;
3.	133° 35'	50.0	" , "	" " " ;
4.	223° 35'	50.0	" , "	" " " ;
5.	313° 35'	260.0	" , "	remaining portion Land Court Pet. No. 132;
6.	43° 35'	150.0	" , "	Keeaumoku Street, to the point of beginning.

Containing an Area of 34,000 Sq. ft.

Honolulu June 10th. 1915 E. D. Baldwin, Surveyor.

Baldwin & Alexander
Civil Engineers & Surveyors
405 Bank of Hawaii Bldg. Honolulu.

I hereby certify this to be a true and correct copy of description of survey and map filed in land court with subdivision of Petition No. 132

Honolulu, Hawaii
August 10, 1915.

Walter E. Wall
Surveyor, Territory of Hawaii

I hereby certify that the description of survey and Map hereon being a subdivision of Petition No 132 has been examined and verified and found to be correct

Honolulu, Hawaii
August 10, 1915

Walter E. Wall
Surveyor, Territory of Hawaii