SUBDIVISION OF LOT "A"
OF LAND COURT PETITION NO. 132
Original Certificate No. 159 to F. K. Howard

Scale 1 inch = 40 Ft.

WRIGHT, HARVEY & WRIGHT
Surveyors & Civil Engineers.

By. Geo. F. Wright
Surveyor.
855 Kaahumanu St.

HONOLULU, Nov. 27, 1917.

Frank K. Howard
Petitioner.

Grant 5040 H. D. Bowen

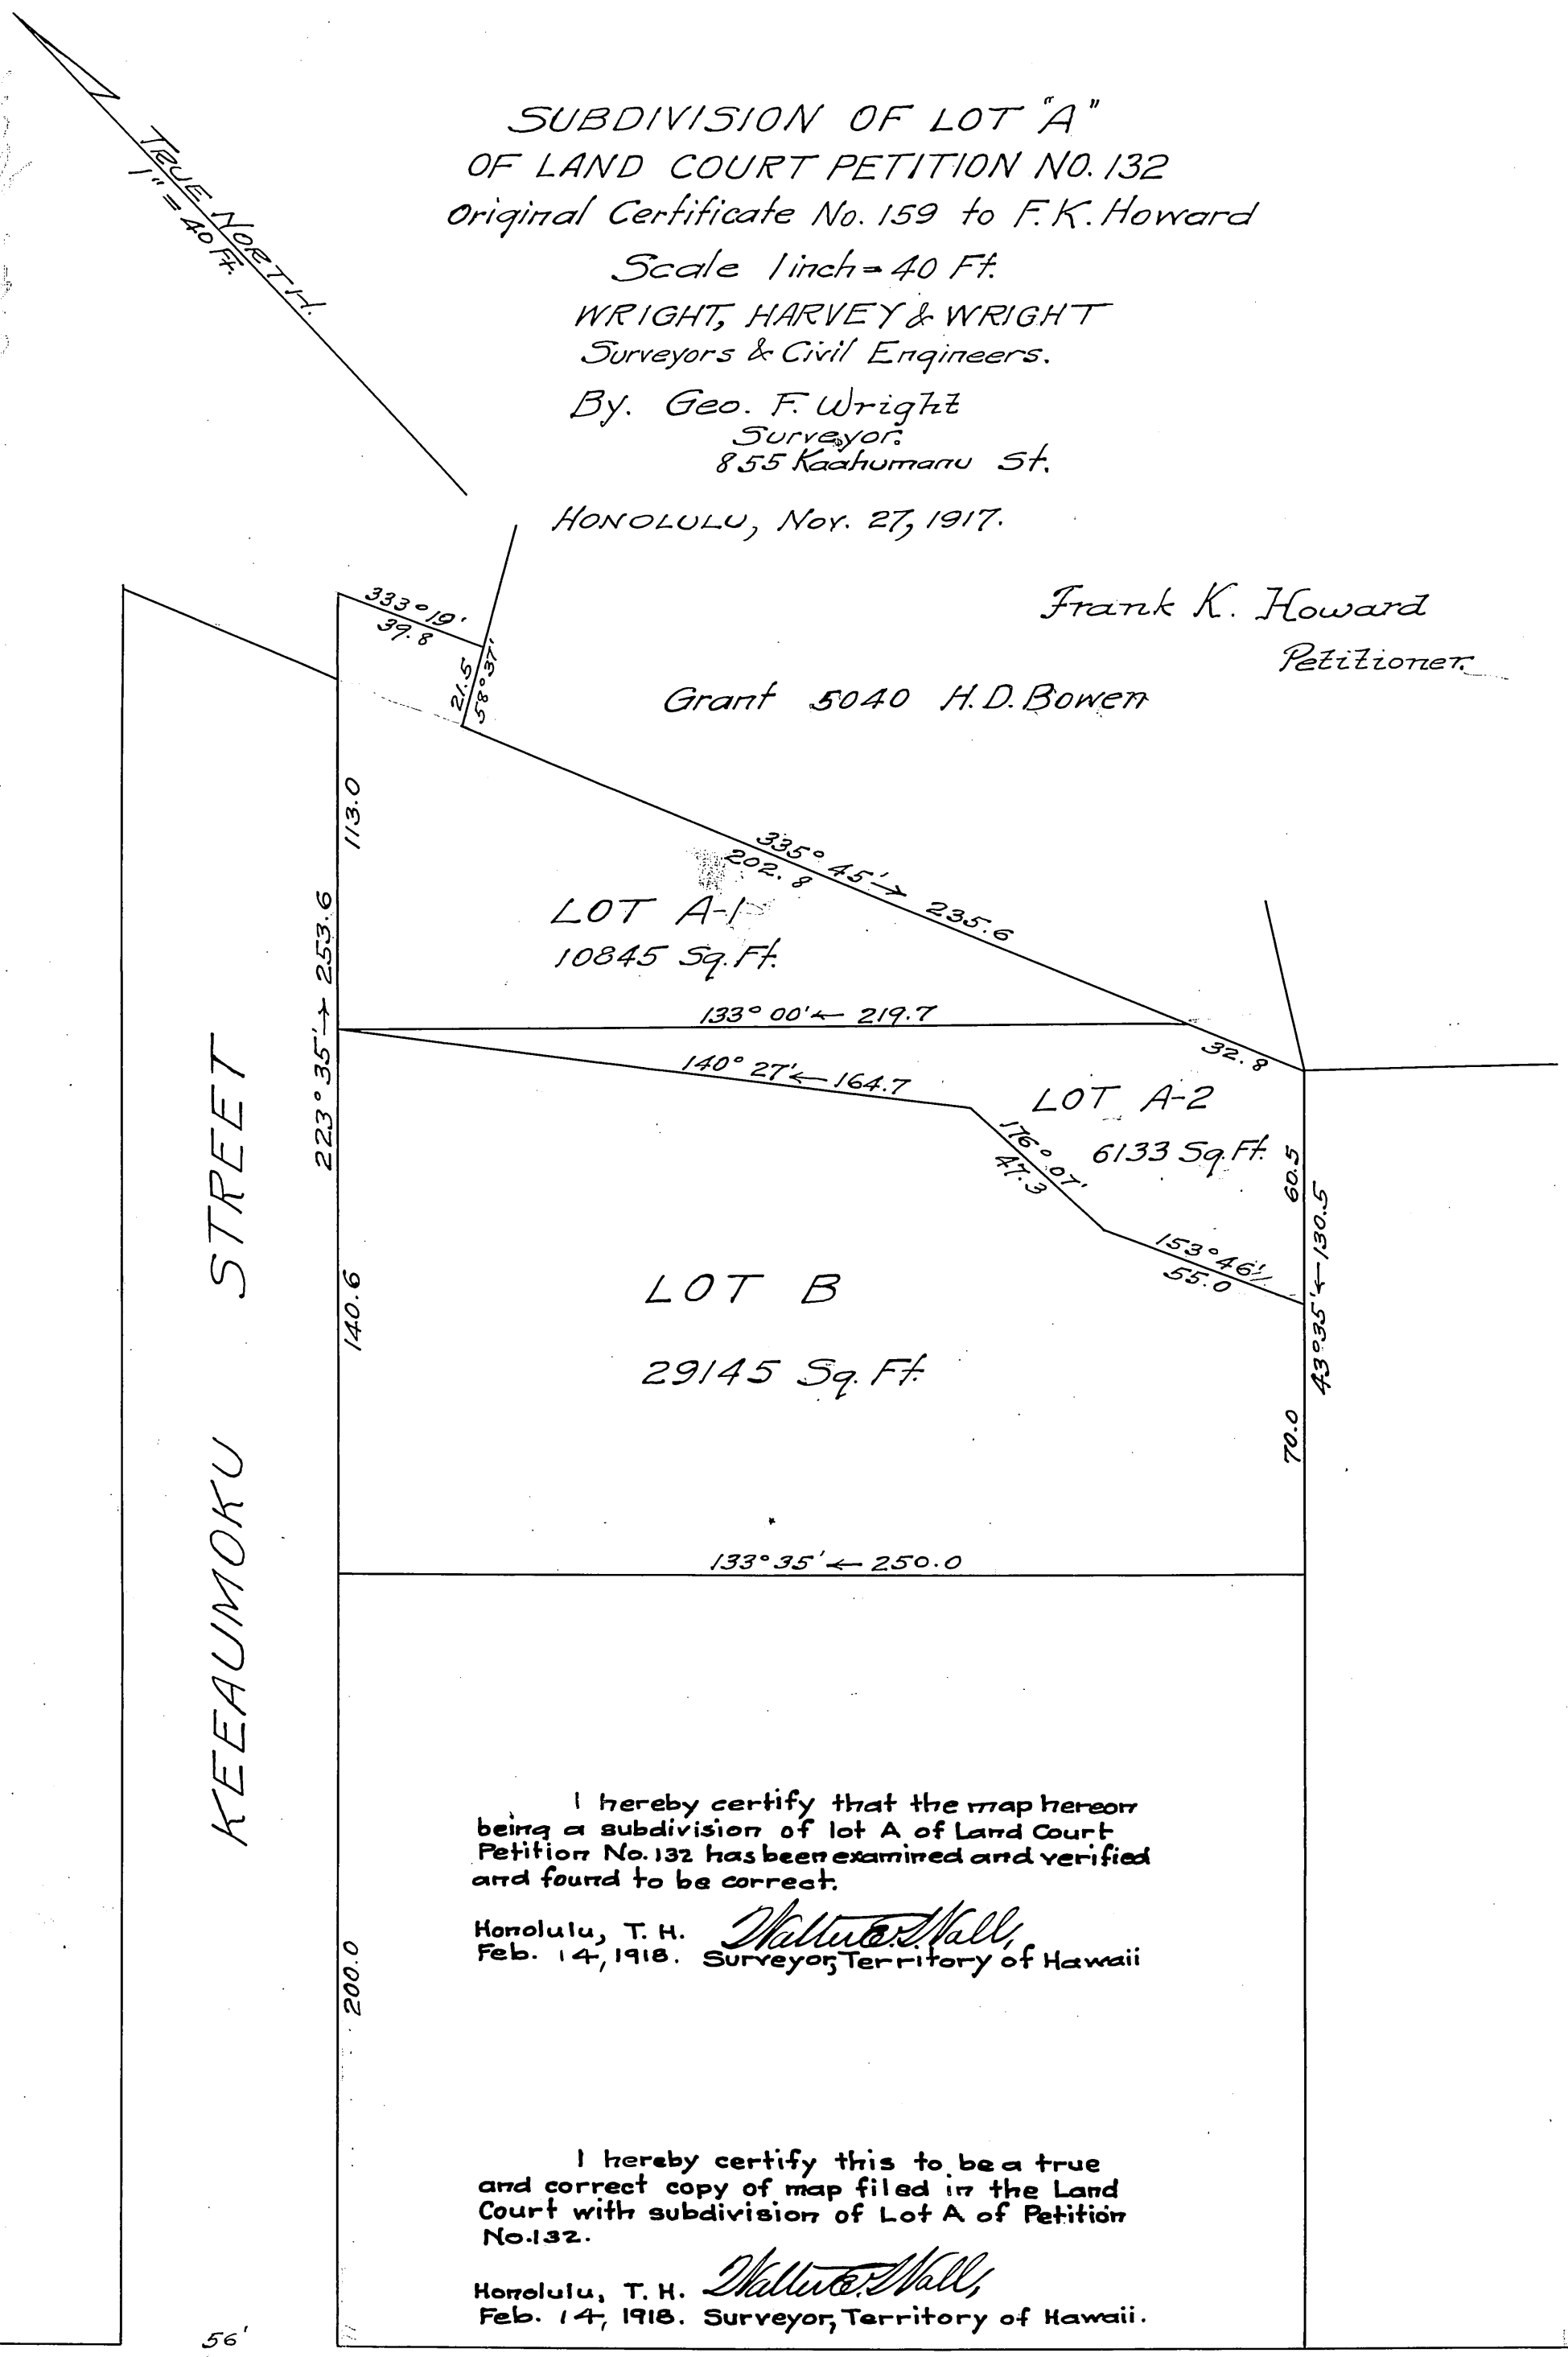

I hereby certify that the map hereon being a subdivision of lot A of Land Court Petition No. 132 has been examined and verified and found to be correct.

Honolulu, T. H.
Feb. 14, 1918.

Walter E. Wall,
Surveyor, Territory of Hawaii

I hereby certify this to be a true and correct copy of map filed in the Land Court with subdivision of Lot A of Petition No. 132.

Honolulu, T. H.
Feb. 14, 1918.

Walter E. Wall,
Surveyor, Territory of Hawaii.

Filed Febry. 11/18
A. V. Hogan
Registrar.

Approved this February 16th 1918.
S. B. Kemp
Judge of the Land Court
Territory of Hawaii